




NOT FOR CONSTRUCTION

# MERIDEN CENTRE FOR MUSIC AND DRAMA

13 MARGARET STREET,  
STRATHFIELD NSW 2135





|        |                                  |           |
|--------|----------------------------------|-----------|
| DA0000 | COVER SHEET                      | N/A       |
| DA1000 | SITE PLAN                        | 1:500@A1  |
| DA1001 | SITE ANALYSIS PLAN               | 1:500@A1  |
| DA1100 | DEMOLITION PLAN                  | 1:100@A1  |
| DA2000 | FLOOR PLAN - LEVEL -2 (BASEMENT) | 1:100@A1  |
| DA2001 | FLOOR PLAN - LEVEL -1 (BASEMENT) | 1:100@A1  |
| DA2100 | FLOOR PLAN - LEVEL 0 (GROUND)    | 1:100@A1  |
| DA2101 | FLOOR PLAN - LEVEL 1             | 1:100@A1  |
| DA2102 | FLOOR PLAN - LEVEL 2             | 1:100@A1  |
| DA2103 | ROOF/PLANT PLAN - LEVEL 3        | 1:100@A1  |
| DA3100 | ELEVATION - NORTH / EAST         | 1:100@A1  |
| DA3101 | ELEVATION - SOUTH / WEST         | 1:100@A1  |
| DA3200 | SECTIONS                         | 1:100@A1  |
| DA3201 | SECTIONS                         | 1:100@A1  |
| DA5100 | SHADOW DIAGRAMS - SUMMER         | 1:1000@A1 |
| DA5101 | SHADOW DIAGRAMS - WINTER         | 1:1000@A1 |
| DA6100 | WALL DETAIL                      | Varies    |
| DA6101 | WALL DETAIL                      | Varies    |
| DA9600 | PHOTOMONTAGE                     | N/A       |
| DA9700 | MATERIALS BOARD                  | N/A       |

|   |          |                         |     |      |
|---|----------|-------------------------|-----|------|
| A   | 23.04.19 | DEVELOPMENT APPLICATION | JW  | ML   |
| No   | Date     | Description             | Ver | Aprv |
| Revisions   |          |                         |     |      |
| Key   |          |                         |     |      |
| Client   |          |                         |     |      |
|  <b>MERIDEN</b><br>AN ANGLICAN SCHOOL FOR GIRLS                                                                    |          |                         |     |      |
| Architect   |          |                         |     |      |
| <br>79 Myrtle Street Chippendale NSW 2008 AUSTRALIA<br>pt +61 2 9311 6222 fx +61 2 9311 6200<br>ABN 53 003 782 250 |          |                         |     |      |
| Project   |          |                         |     |      |
| <b>MERIDEN CENTRE FOR MUSIC</b><br>13 MARGARET STREET,<br>STRATHFIELD NSW 2135   |          |                         |     |      |
| Proj No. 18019   |          |                         |     |      |
| Drawing Title   |          |                         |     |      |
| <b>COVER SHEET</b>   |          |                         |     |      |
| Scale   |          |                         |     |      |
| N/A   |          |                         |     |      |
| Drawing No.   |          |                         |     |      |
| DA0000   |          |                         |     |      |
| Issue   |          |                         |     |      |
| A   |          |                         |     |      |

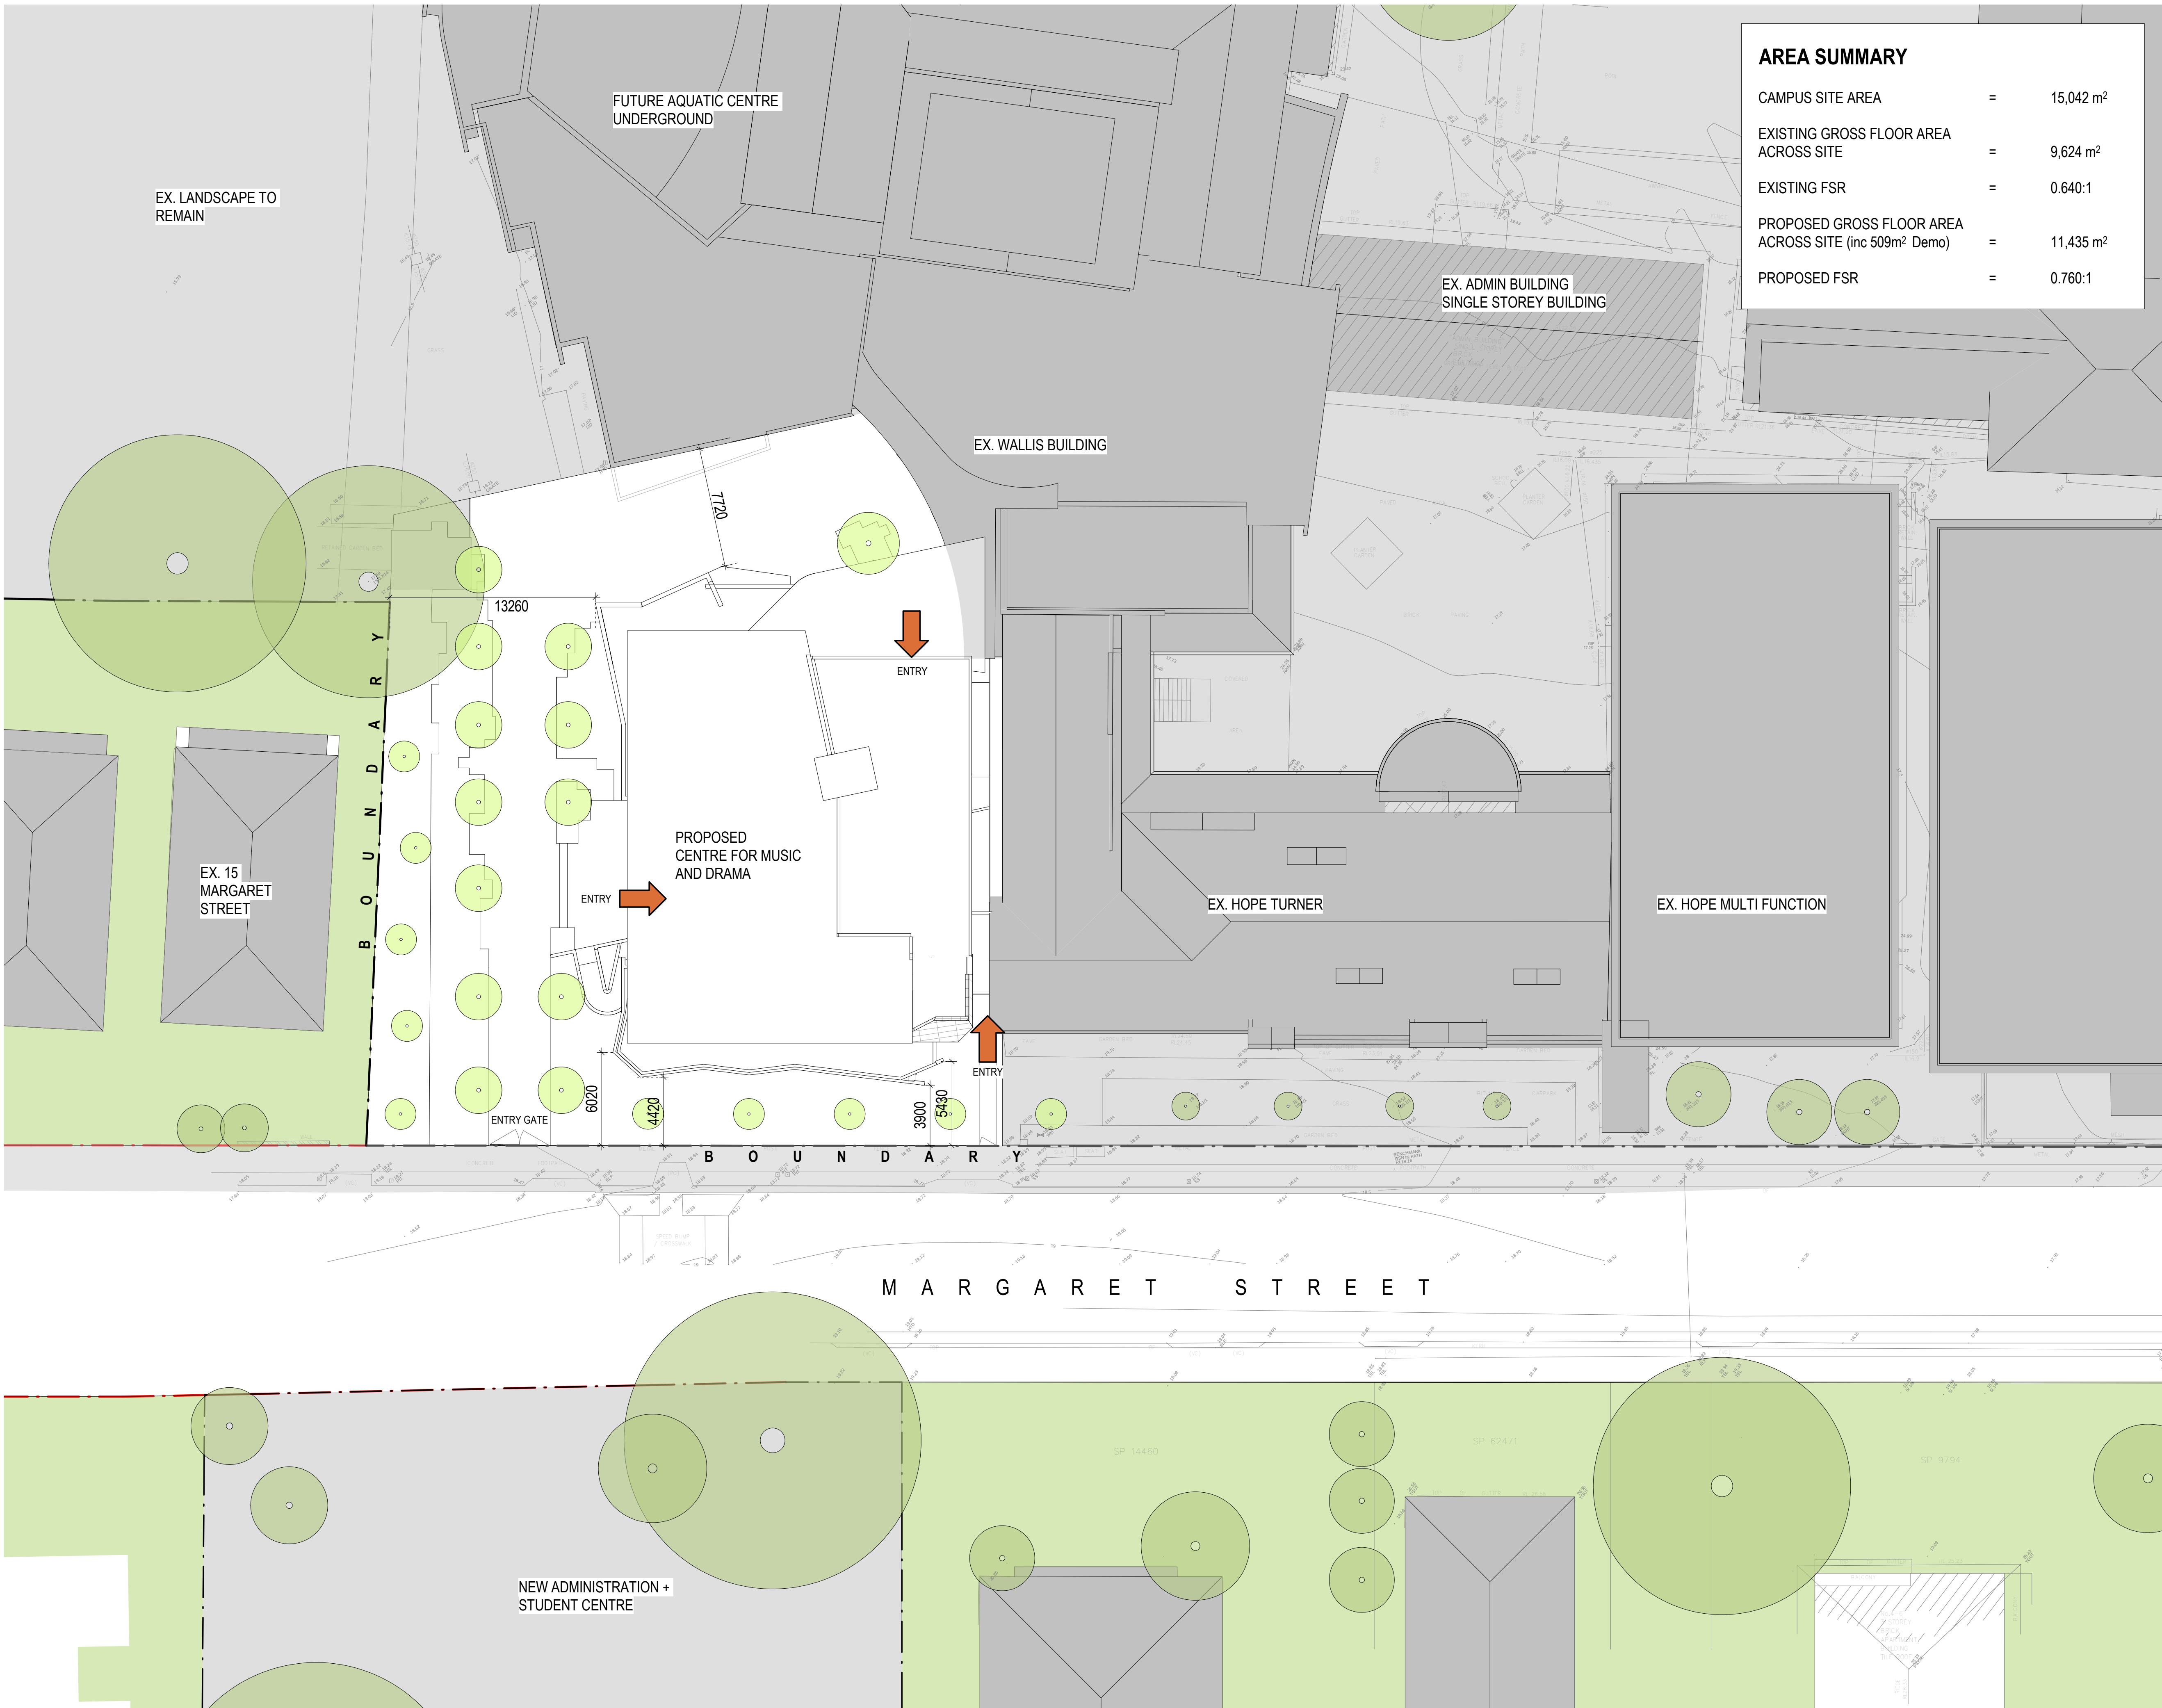

| AREA SUMMARY                                                       |   |                       |  |
|--------------------------------------------------------------------|---|-----------------------|--|
| CAMPUS SITE AREA                                                   | = | 15,042 m <sup>2</sup> |  |
| EXISTING GROSS FLOOR AREA ACROSS SITE                              | = | 9,624 m <sup>2</sup>  |  |
| EXISTING FSR                                                       | = | 0.640:1               |  |
| PROPOSED GROSS FLOOR AREA ACROSS SITE (inc 509m <sup>2</sup> Demo) | = | 11,435 m <sup>2</sup> |  |
| PROPOSED FSR                                                       | = | 0.760:1               |  |


Drawing Status  
**NOT FOR CONSTRUCTION**

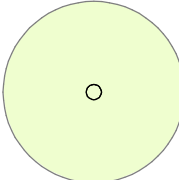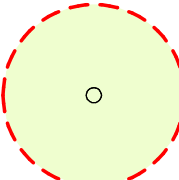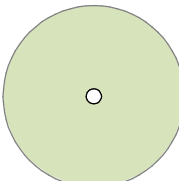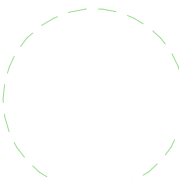- GRAPHIC SYMBOLS LEGEND
-  EXISTING TREE (TO BE RETAINED)
  -  EXISTING TREE (TO BE REMOVED)
  -  PROPOSED NEW TREE
  -  TREE PROTECTION ZONE (TPZ) FOR SIGNIFICANT TREE TO BE RETAINED

NOTE:  
REFER TO LANDSCAPE AND ARBORIST DOCUMENTATION FOR MORE DETAIL

| No | Date     | Description             | Ver | Aprv |
|----|----------|-------------------------|-----|------|
| 1  | 20.02.19 | ISSUE FOR COORDINATION  | JW  | AD   |
| 2  | 06.03.19 | ISSUE FOR COORDINATION  | JW  | AD   |
| 3  | 22.03.19 | ISSUE FOR COST PLAN 3   | JW  | AD   |
| A  | 23.04.19 | DEVELOPMENT APPLICATION | JW  | ML   |

Revisions

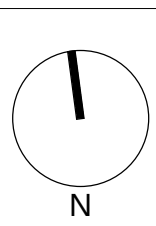

Client  
**MERIDEN SCHOOL**


Architect  
**AJ+C**  
ALLEN JACK+COTTER  
79 Myrtle Street Chippendale NSW 2008 AUSTRALIA  
ph +61 2 9311 8222 fx +61 2 9311 8200  
ABN 53 003 782 250

Project  
**MERIDEN CENTRE FOR MUSIC  
13 MARGARET STREET,  
STRATHFIELD NSW 2135**

Proj No. 18019

Drawing Title  
**SITE PLAN**

| Scale                                                                                 | Drawing No. | Issue |
|---------------------------------------------------------------------------------------|-------------|-------|
| As indicated<br>@A1                                                                   | DA1000      | A     |
|  |             |       |

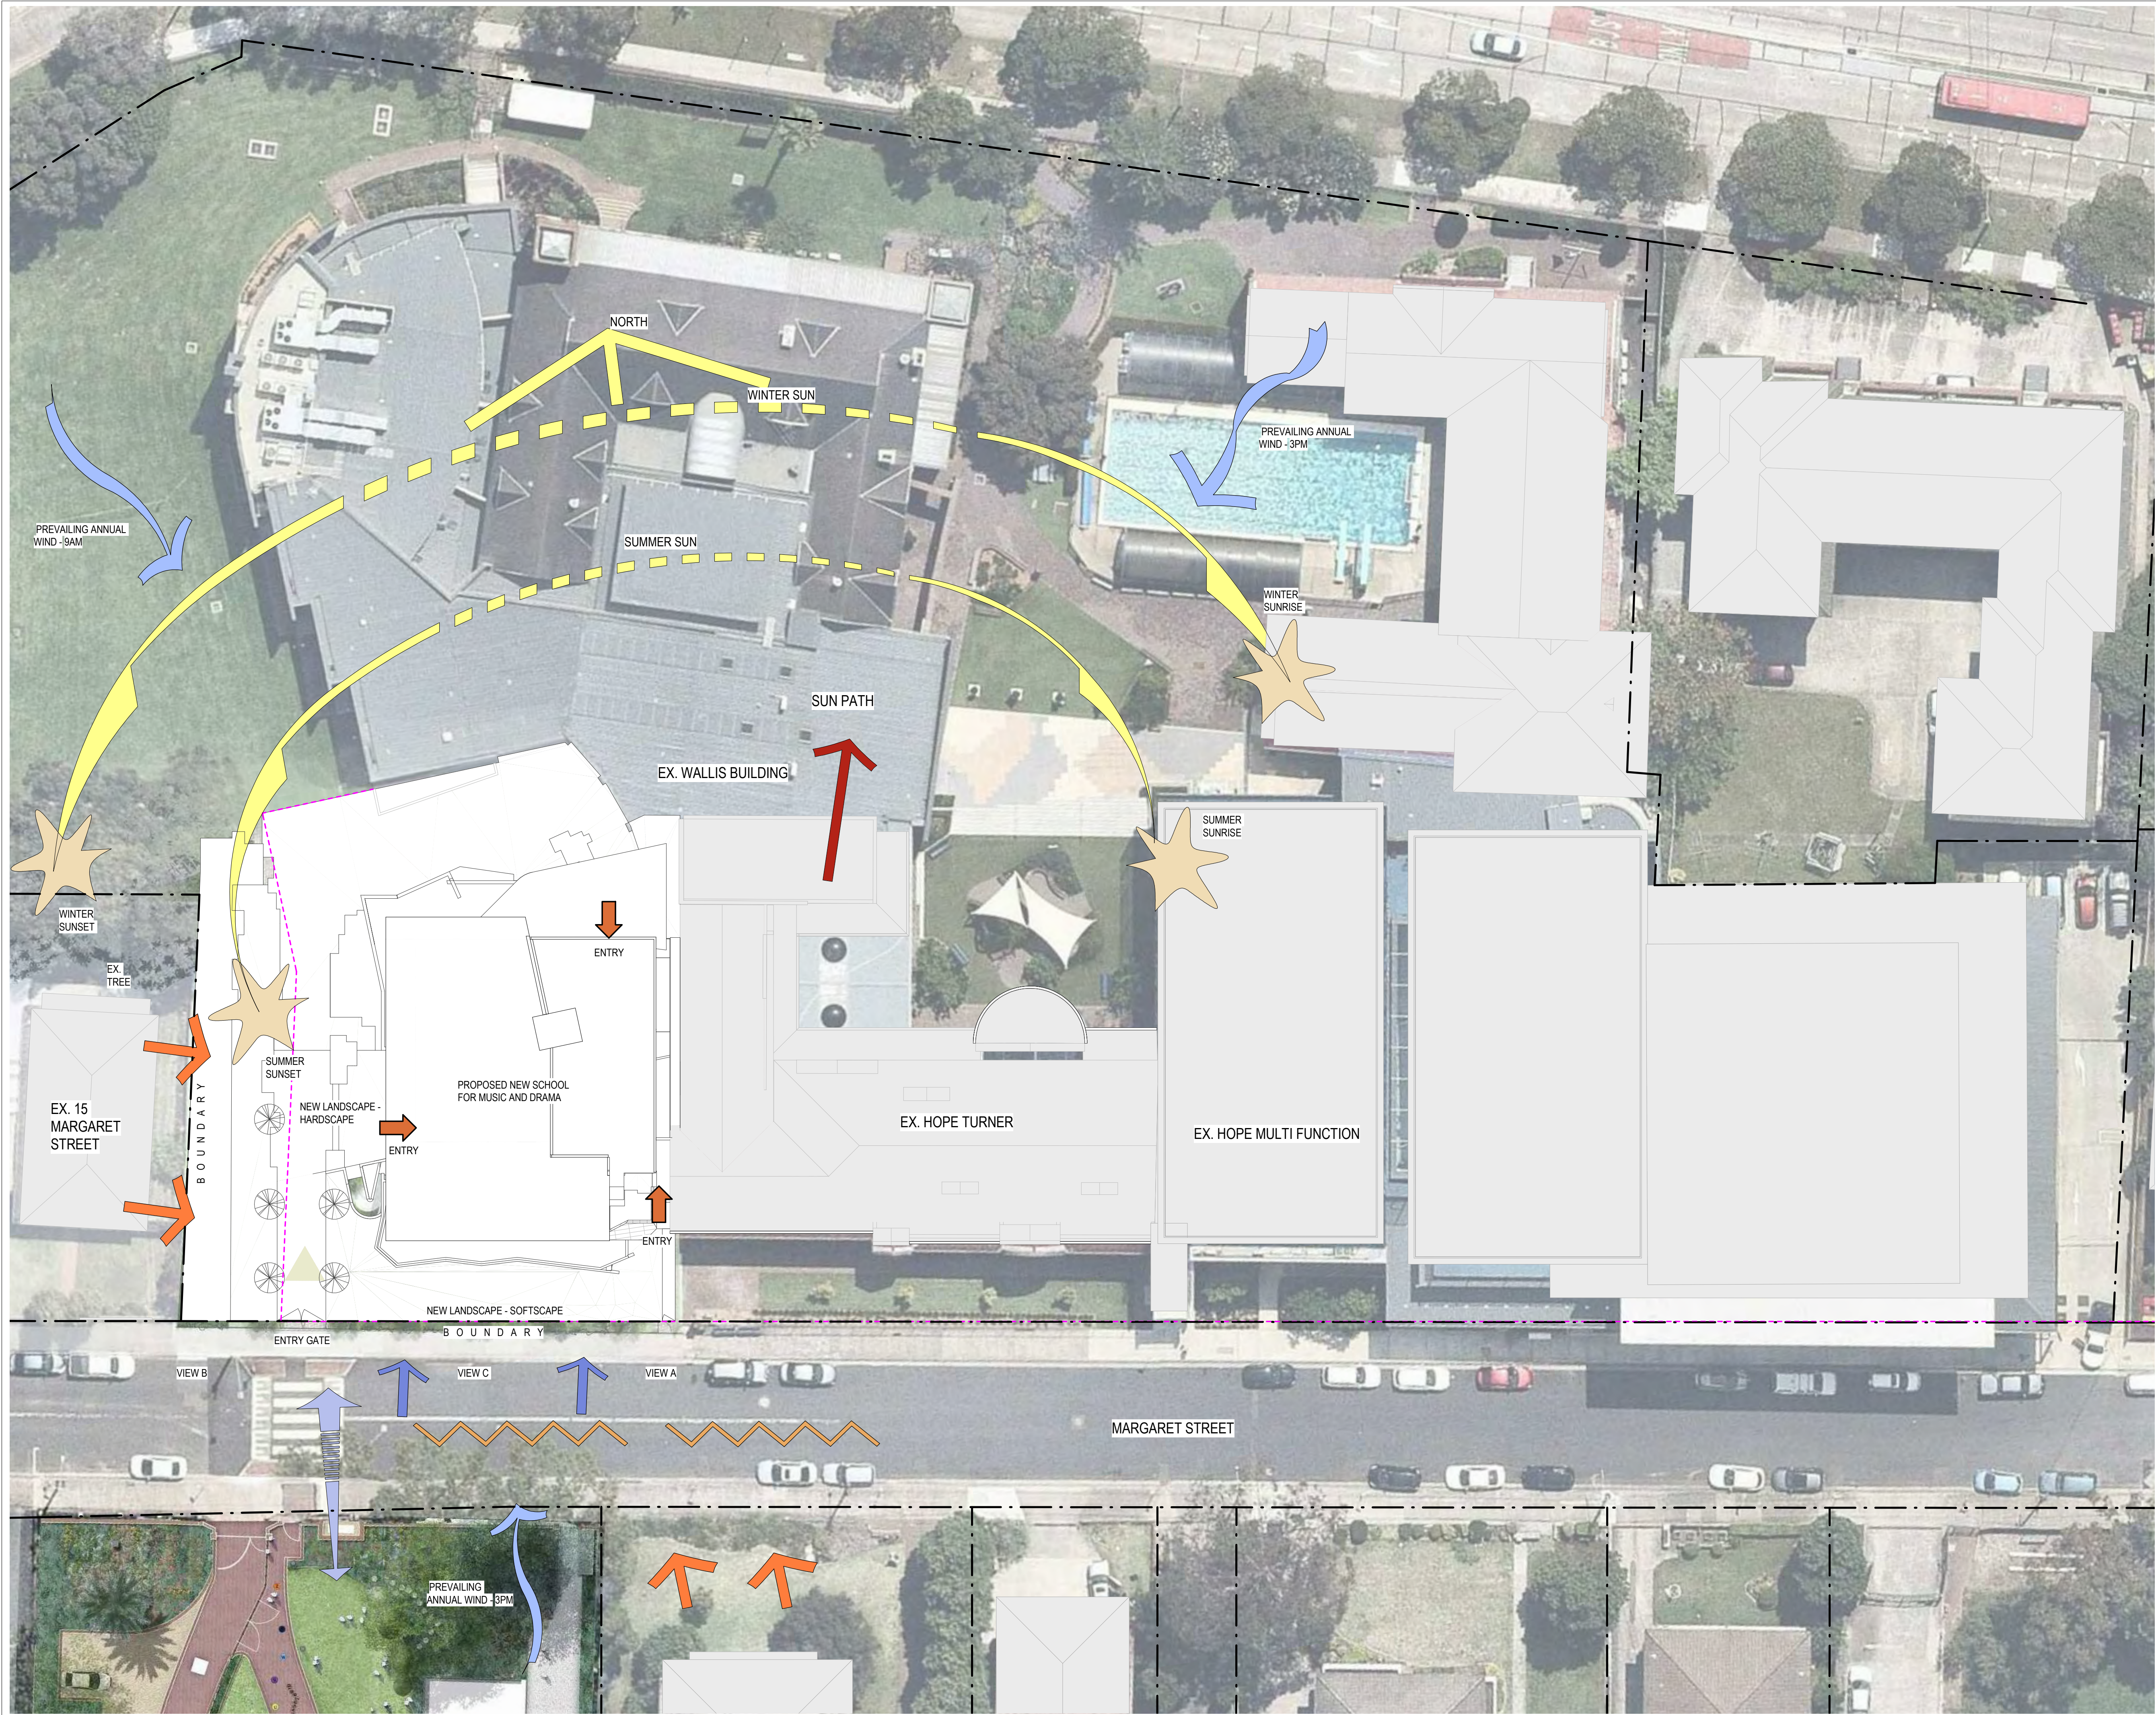


Drawing Status  
**NOT FOR CONSTRUCTION**

- KEY**
- ALLOTMENT BOUNDARIES
  - SUBJECT SITE
  - PROJECT SITE EXISTING FALL
  - KEY SIGHT LINES TOWARDS PROJECT SITE
  - VIEWS OVERLOOKING PROJECT SITE FROM ADJACENT RESIDENTIAL PROPERTIES
  - PROJECT SITE PEDESTRIAN ACCESS
  - PROJECT SITE VEHICULAR ACCESS
  - PREVAILING WINDS ACROSS PROJECT SITE
  - PROJECT SITE NOISE HAZARD
  - MAIN ENTRY
  - PROJECT SITE CONNECTION TO CMD

| 1  | 18.12.18 | ISSUE FOR COORDINATION  | JW  | AD   |
|----|----------|-------------------------|-----|------|
| 2  | 22.03.19 | ISSUE FOR COST PLAN 3   | JW  | AD   |
| A  | 23.04.19 | DEVELOPMENT APPLICATION | JW  | ML   |
| No | Date     | Description             | Ver | Aprv |

Revisions

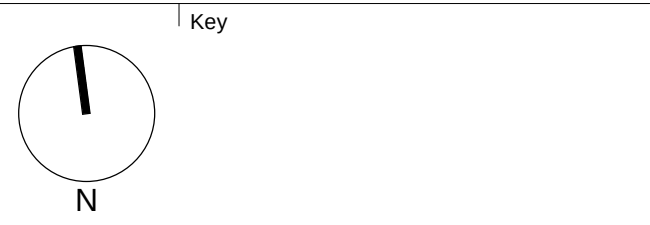

Client  
**MERIDEN SCHOOL**

Architect  
**AJ+C**  
ALLEN JACK + COTTER  
79 Myrtle Street Chippendale NSW 2008 AUSTRALIA  
ph +61 2 9311 8222 fx +61 2 9311 8200  
ABN 53 003 782 250

Project  
**MERIDEN CENTRE FOR MUSIC**  
13 MARGARET STREET,  
STRATHFIELD NSW 2135

Proj No. 18019

Drawing Title  
**SITE ANALYSIS PLAN**

|                              |             |       |
|------------------------------|-------------|-------|
| Scale                        | Drawing No. | Issue |
| As indicated<br>@A1<br>1:500 | DA1001      | A     |


GRAPHIC SYMBOLS LEGEND

- EXISTING TREE (TO BE RETAINED)
- EXISTING TREE (TO BE REMOVED)
- PROPOSED NEW TREE
- TREE PROTECTION ZONE (TPZ) FOR SIGNIFICANT TREE TO BE RETAINED

NOTE:  
REFER TO LANDSCAPE AND ARBORIST  
DOCUMENTATION FOR MORE DETAIL

|   |          |                         |    |    |
|---|----------|-------------------------|----|----|
| 1 | 18.02.19 | ISSUE FOR COORDINATION  | FA | AD |
| 2 | 08.03.19 | ISSUE FOR COORDINATION  | JW | AD |
| 3 | 22.03.19 | ISSUE FOR COST PLAN 3   | JW | AD |
| A | 23.04.19 | DEVELOPMENT APPLICATION | JW | ML |

Revisions

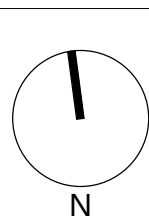

Client



Architect



79 Myrtle Street Chippendale NSW 2008 AUSTRALIA  
ph +61 2 9311 8222 fx +61 2 9311 8200  
ABN 53 003 782 250

Project

**MERIDEN CENTRE FOR MUSIC**  
13 MARGARET STREET,  
STRATHFIELD NSW 2135

Proj No. 18019


Drawing Title

**DEMOLITION PLAN**

|             |             |       |
|-------------|-------------|-------|
| Scale       | Drawing No. | Issue |
| 1 : 100 @A1 | DA1100      | A     |

0 1 2 4 8 m



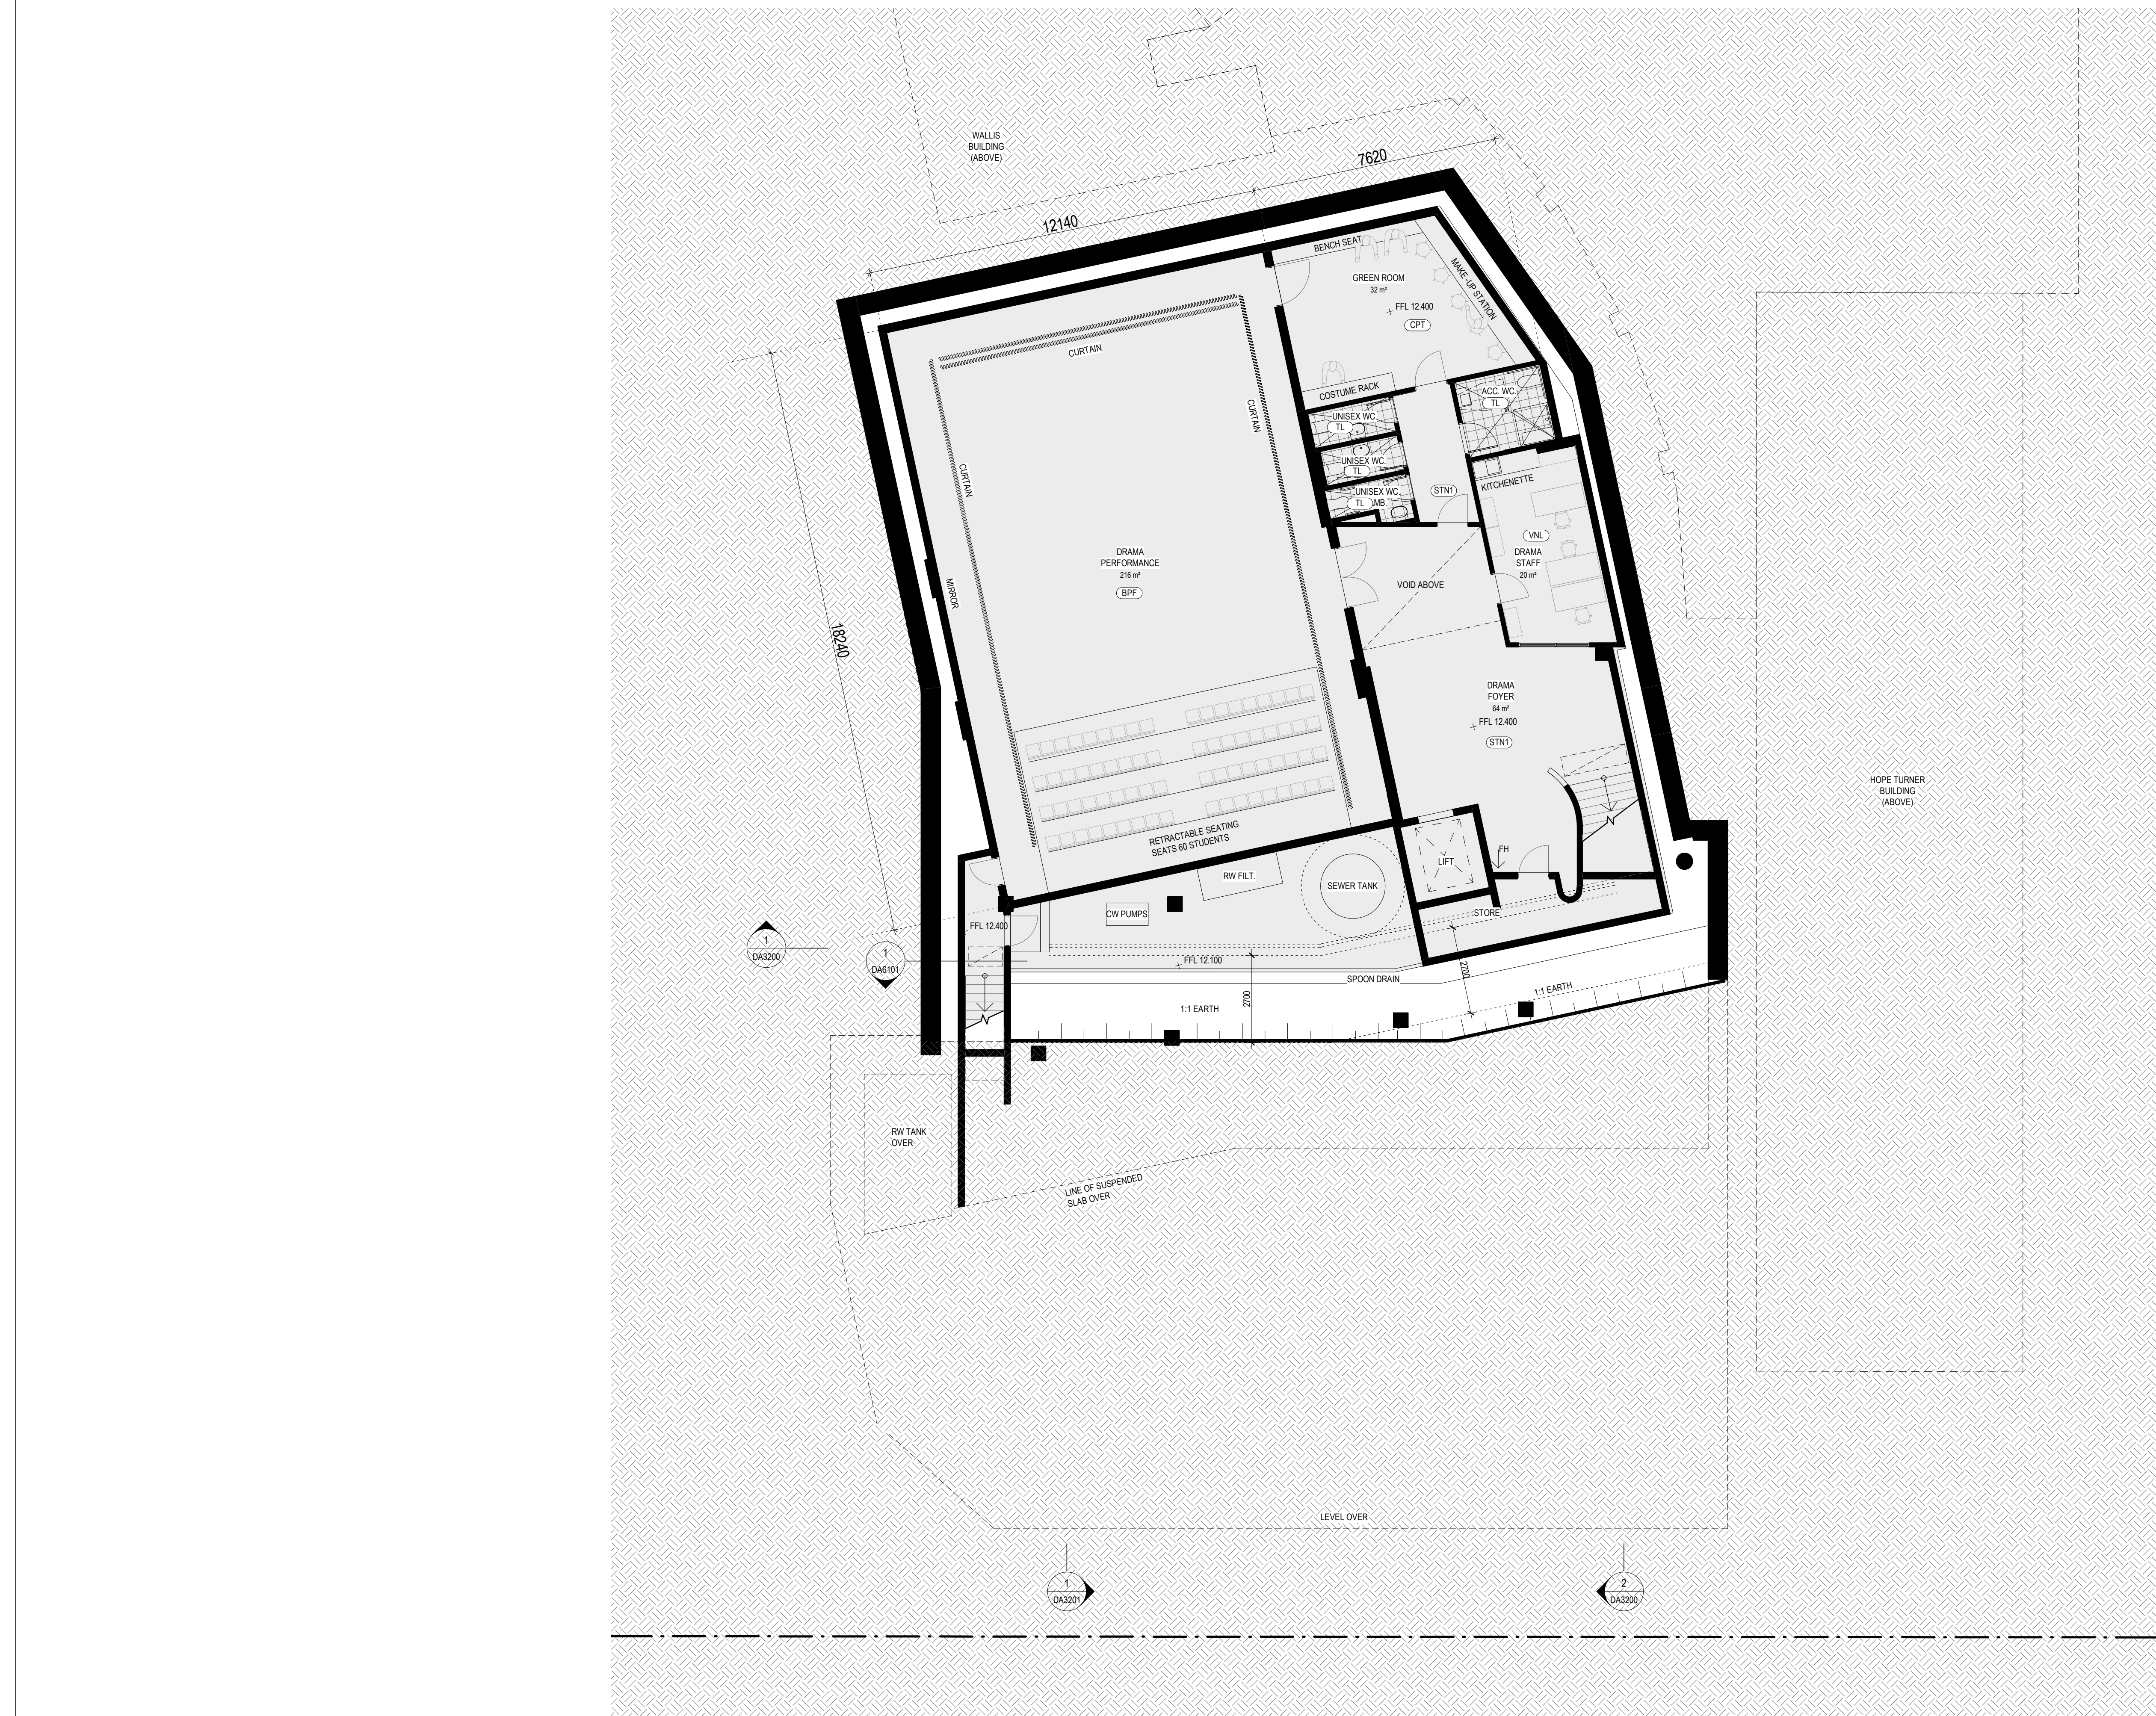


Drawing Status  
**NOT FOR CONSTRUCTION**

| MATERIAL - LEGEND |                                         |
|-------------------|-----------------------------------------|
| CODE              | DESCRIPTION                             |
| AL1               | ALUMINIUM PC FINISH TO MATCH MC         |
| BRK1              | BRICK WORK - HIGHLIGHT                  |
| BRK2              | BRICK WORK - BATCHED DARKER             |
| CFC               | COMPRESSED FIBRE CEMENT PANELS - GREY   |
| CNC1              | CONCRETE PAVING TILES TO MATCH EXISTING |
| CONC-1            | CONCRETE FLOOR FINISH-TYPE 1            |
| CONC-2            | CONCRETE FLOOR FINISH-TYPE 2            |
| CPT               | CARPET                                  |
| CT                | CEILING TILES                           |
| GLS1              | ALUMINIUM FRAMED GLAZING (CLEAR)        |
| MC                | METAL CLADDING                          |
| MR                | METAL ROOF                              |
| PS                | GYPSUM WALL BOARD                       |
| PLY1              | PLYWOOD                                 |
| STN1              | TILE FLOOR                              |
| TF                | TIMBER FLOOR BOARDS                     |
| TL                | TILE FLOOR                              |
| VNL               | VINYL FLOOR                             |

| 1  | 19.11.18 | PRELIMINARY FOR INFORMATION | JW  | AD   |
|----|----------|-----------------------------|-----|------|
| 2  | 23.11.18 | PRELIMINARY FOR INFORMATION | JW  | AD   |
| 3  | 04.12.18 | ISSUE FOR QS                | JW  | AD   |
| 4  | 14.12.18 | ISSUE FOR COORDINATION      | JW  | AD   |
| 5  | 19.12.18 | ISSUE FOR COORDINATION      | JW  | AD   |
| 6  | 14.02.19 | ISSUE FOR COORDINATION      | JW  | AD   |
| 7  | 20.02.19 | ISSUE FOR COORDINATION      | JW  | AD   |
| 8  | 06.03.19 | ISSUE FOR COORDINATION      | JW  | AD   |
| 9  | 22.03.19 | ISSUE FOR COST PLAN 3       | JW  | AD   |
| 10 | 03.04.19 | CLIENT REVIEW               | JW  | AD   |
| A  | 23.04.19 | DEVELOPMENT APPLICATION     | JW  | ML   |
| No | Date     | Description                 | Ver | Appr |

Revisions

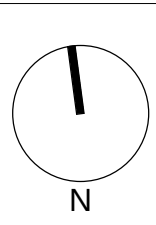

Client




79 Myrtle Street Chippendale NSW 2008 AUSTRALIA  
ph +61 2 9311 8222 fx +61 2 9311 8200  
ABN 53 003 782 250

Project  
**MERIDEN CENTRE FOR MUSIC**  
13 MARGARET STREET,  
STRATHFIELD NSW 2135

Proj No. 18019

Drawing Title  
**FLOOR PLAN - LEVEL -2  
(BASEMENT)**

|             |             |       |
|-------------|-------------|-------|
| Scale       | Drawing No. | Issue |
| 1 : 100 @A1 | DA2000      | A     |
|             |             |       |

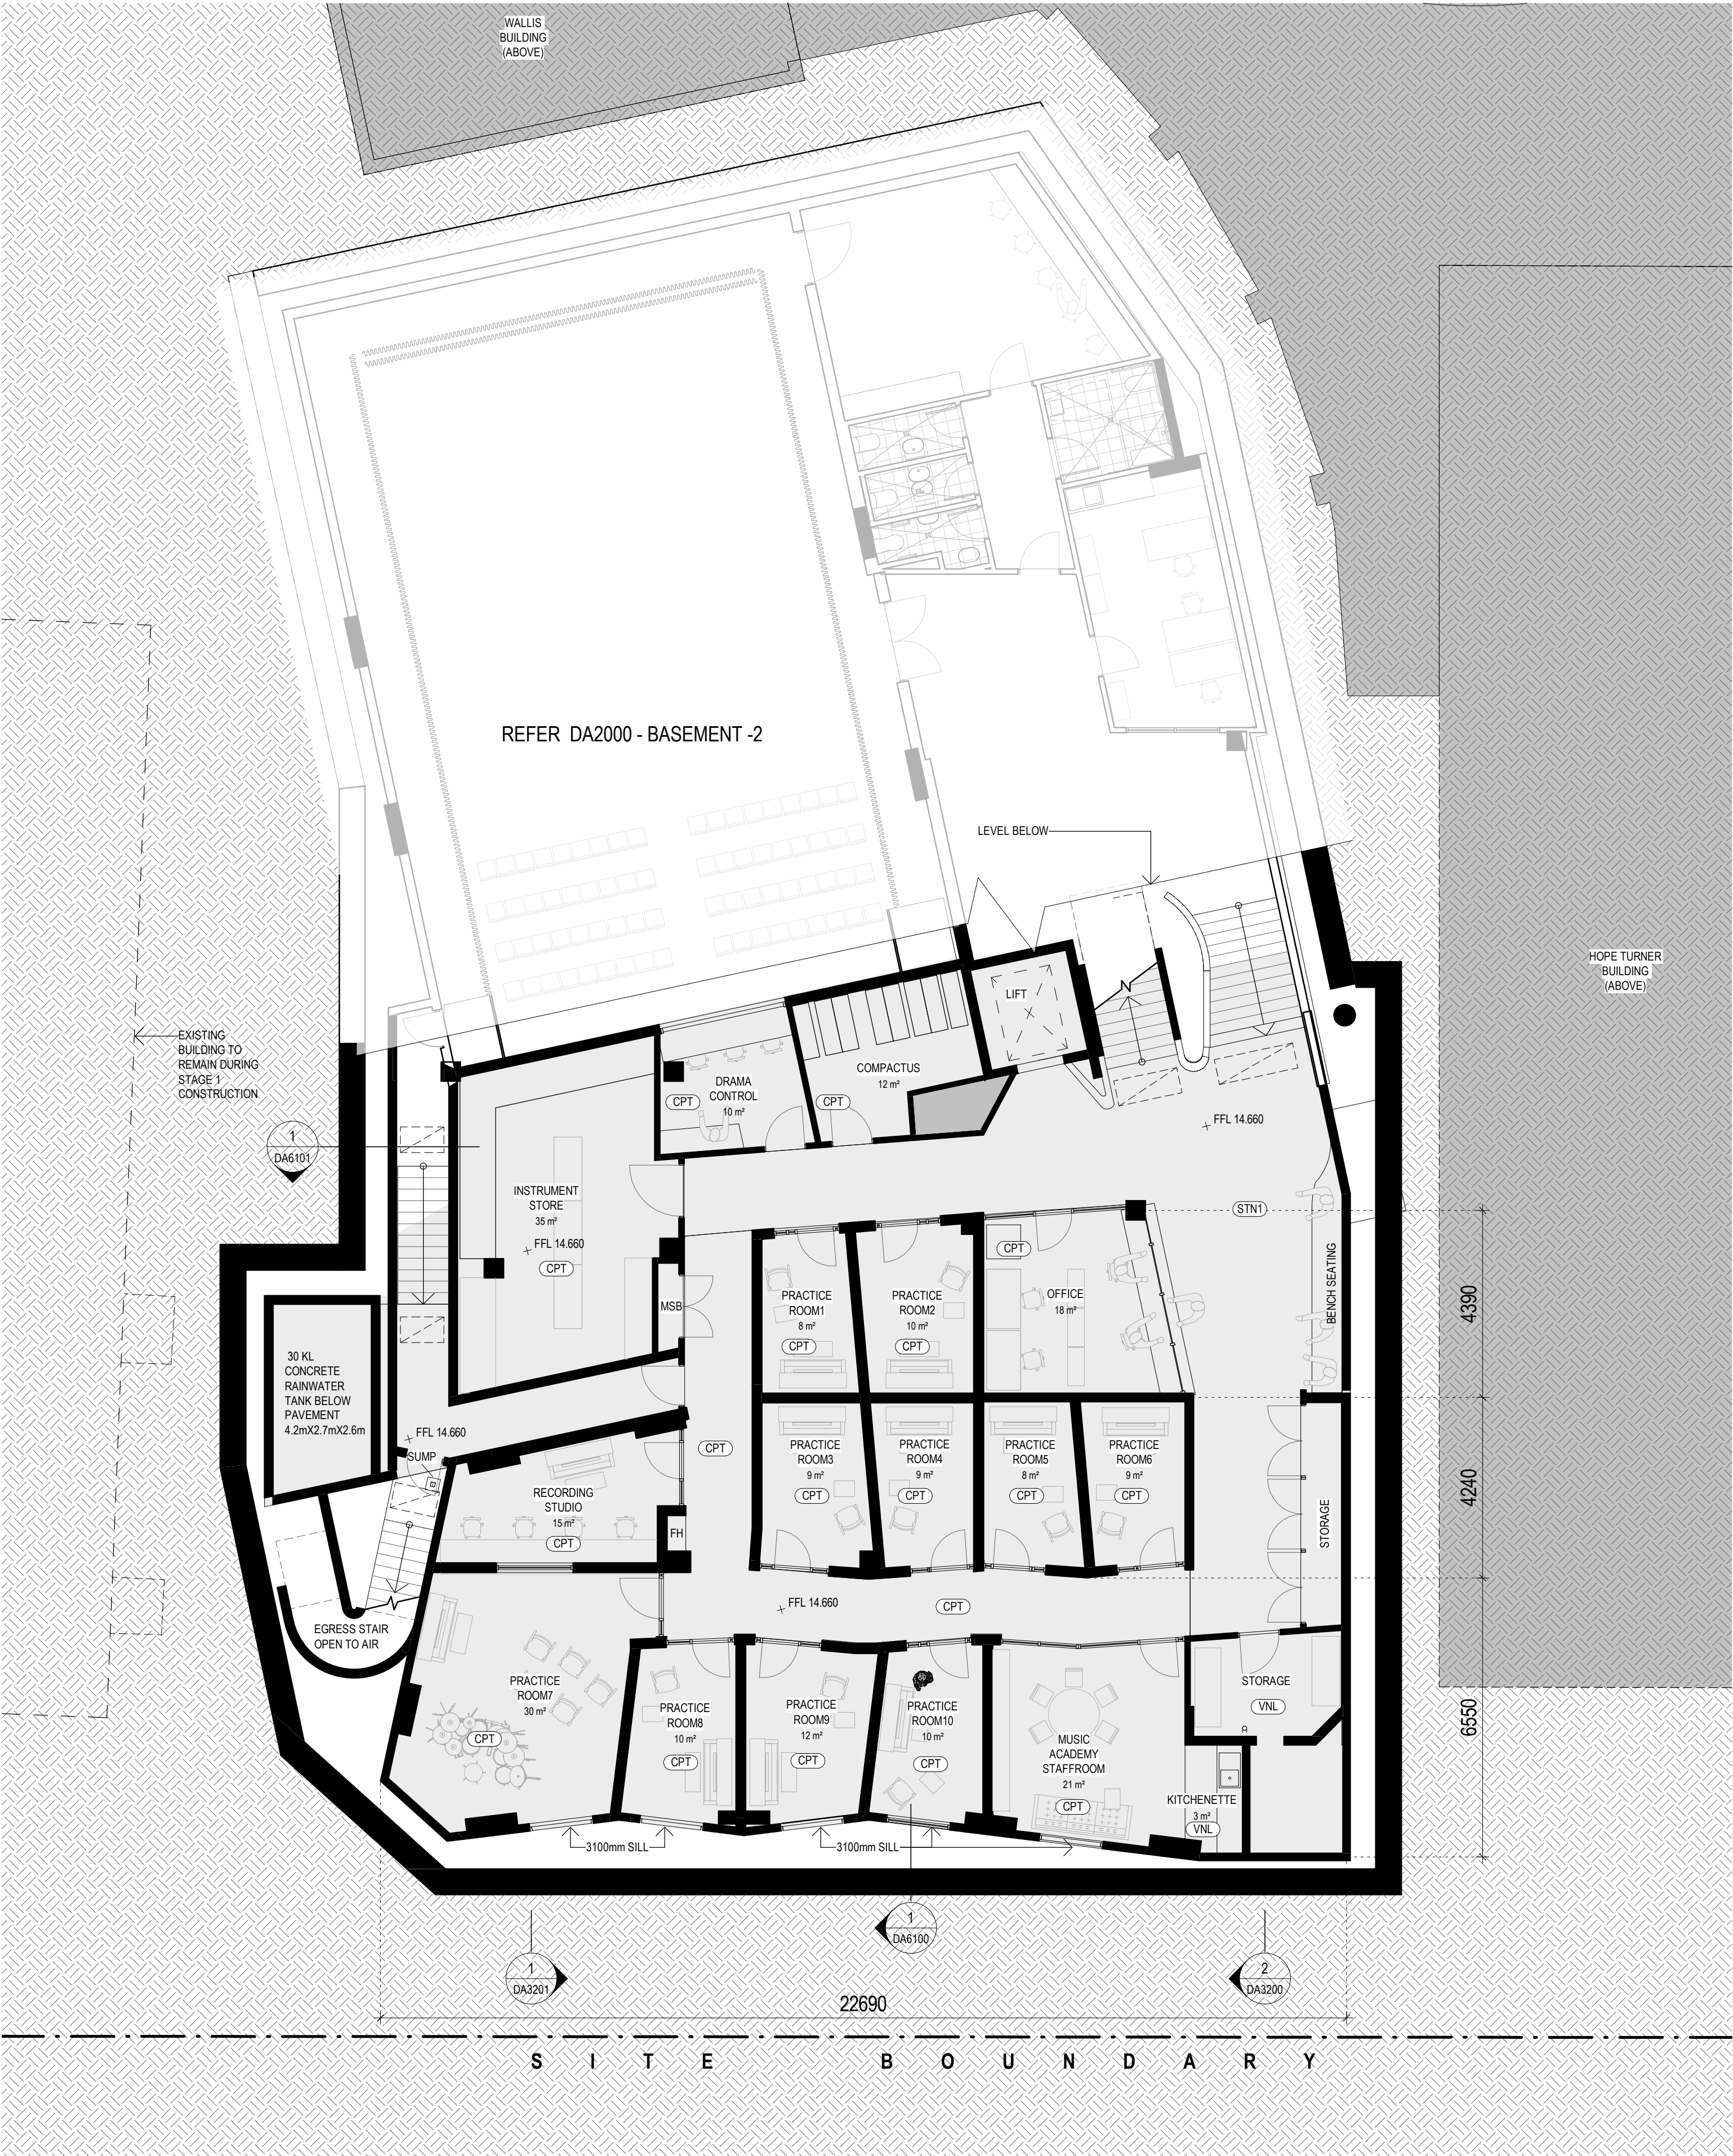


| MATERIAL - LEGEND |                                         |
|-------------------|-----------------------------------------|
| CODE              | DESCRIPTION                             |
| AL1               | ALUMINIUM PC FINISH TO MATCH MC         |
| BRK1              | BRICK WORK - HIGHLIGHT                  |
| BRK2              | BRICK WORK - BATCHED DARKER             |
| CFC               | COMPRESSED FIBRE CEMENT PANELS - GREY   |
| CNCT              | CONCRETE PAVING TILES TO MATCH EXISTING |
| CONC-1            | CONCRETE FLOOR FINISH-TYPE 1            |
| CONC-2            | CONCRETE FLOOR FINISH-TYPE 2            |
| CPT               | CARPET                                  |
| CT                | CEILING TILES                           |
| GLS1              | ALUMINIUM FRAMED GLAZING (CLEAR)        |
| MC                | METAL CLADDING                          |
| MR                | METAL ROOF                              |
| PS                | GYPSUM WALL BOARD                       |
| PLY1              | PLYWOOD                                 |
| STN1              | TILE FLOOR                              |
| TF                | TIMBER FLOOR BOARDS                     |
| TL                | TILE FLOOR                              |
| VNL               | VINYL FLOOR                             |

|    |          |                             |    |    |
|----|----------|-----------------------------|----|----|
| 1  | 19.11.18 | PRELIMINARY FOR INFORMATION | JW | AD |
| 2  | 23.11.18 | PRELIMINARY FOR INFORMATION | JW | AD |
| 3  | 04.12.18 | ISSUE FOR GS                | JW | AD |
| 4  | 14.12.18 | ISSUE FOR COORDINATION      | JW | AD |
| 5  | 18.12.18 | ISSUE FOR COORDINATION      | JW | AD |
| 6  | 14.01.19 | ISSUE FOR COORDINATION      | JW | AD |
| 7  | 14.02.19 | ISSUE FOR COORDINATION      | JW | AD |
| 8  | 20.02.19 | ISSUE FOR COORDINATION      | JW | AD |
| 9  | 06.03.19 | ISSUE FOR COORDINATION      | JW | AD |
| 10 | 12.03.19 | ISSUE FOR COORDINATION      | JW | AD |
| 11 | 14.03.19 | ISSUE FOR COORDINATION      | JW | AD |
| 12 | 22.03.19 | ISSUE FOR COST PLAN 3       | JW | AD |
| 13 | 03.04.19 | CLIENT REVIEW               | JW | AD |
| A  | 23.04.19 | DEVELOPMENT APPLICATION     | JW | ML |

| No | Date | Description | Ver | Aprv |
|----|------|-------------|-----|------|
|----|------|-------------|-----|------|

Revisions

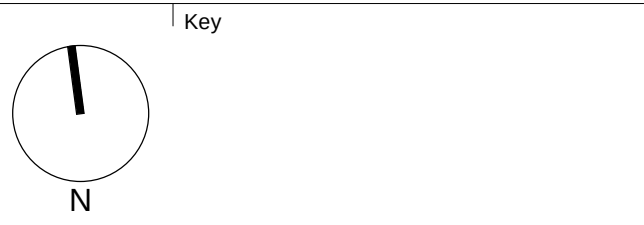

Client




Architect  
**AJ+C**  
ALLEN JACK+COTTER  
79 Myrtle Street Chippendale NSW 2008 AUSTRALIA  
ph +61 2 9311 8222 fx +61 2 9311 8200  
ABN 53 003 782 750

Project  
**MERIDEN CENTRE FOR MUSIC**  
13 MARGARET STREET,  
STRATHFIELD NSW 2135

Proj No. 18019

Drawing Title  
**FLOOR PLAN - LEVEL -1  
(BASEMENT)**

|             |             |       |
|-------------|-------------|-------|
| Scale       | Drawing No. | Issue |
| 1 : 100 @A1 | DA2001      | A     |

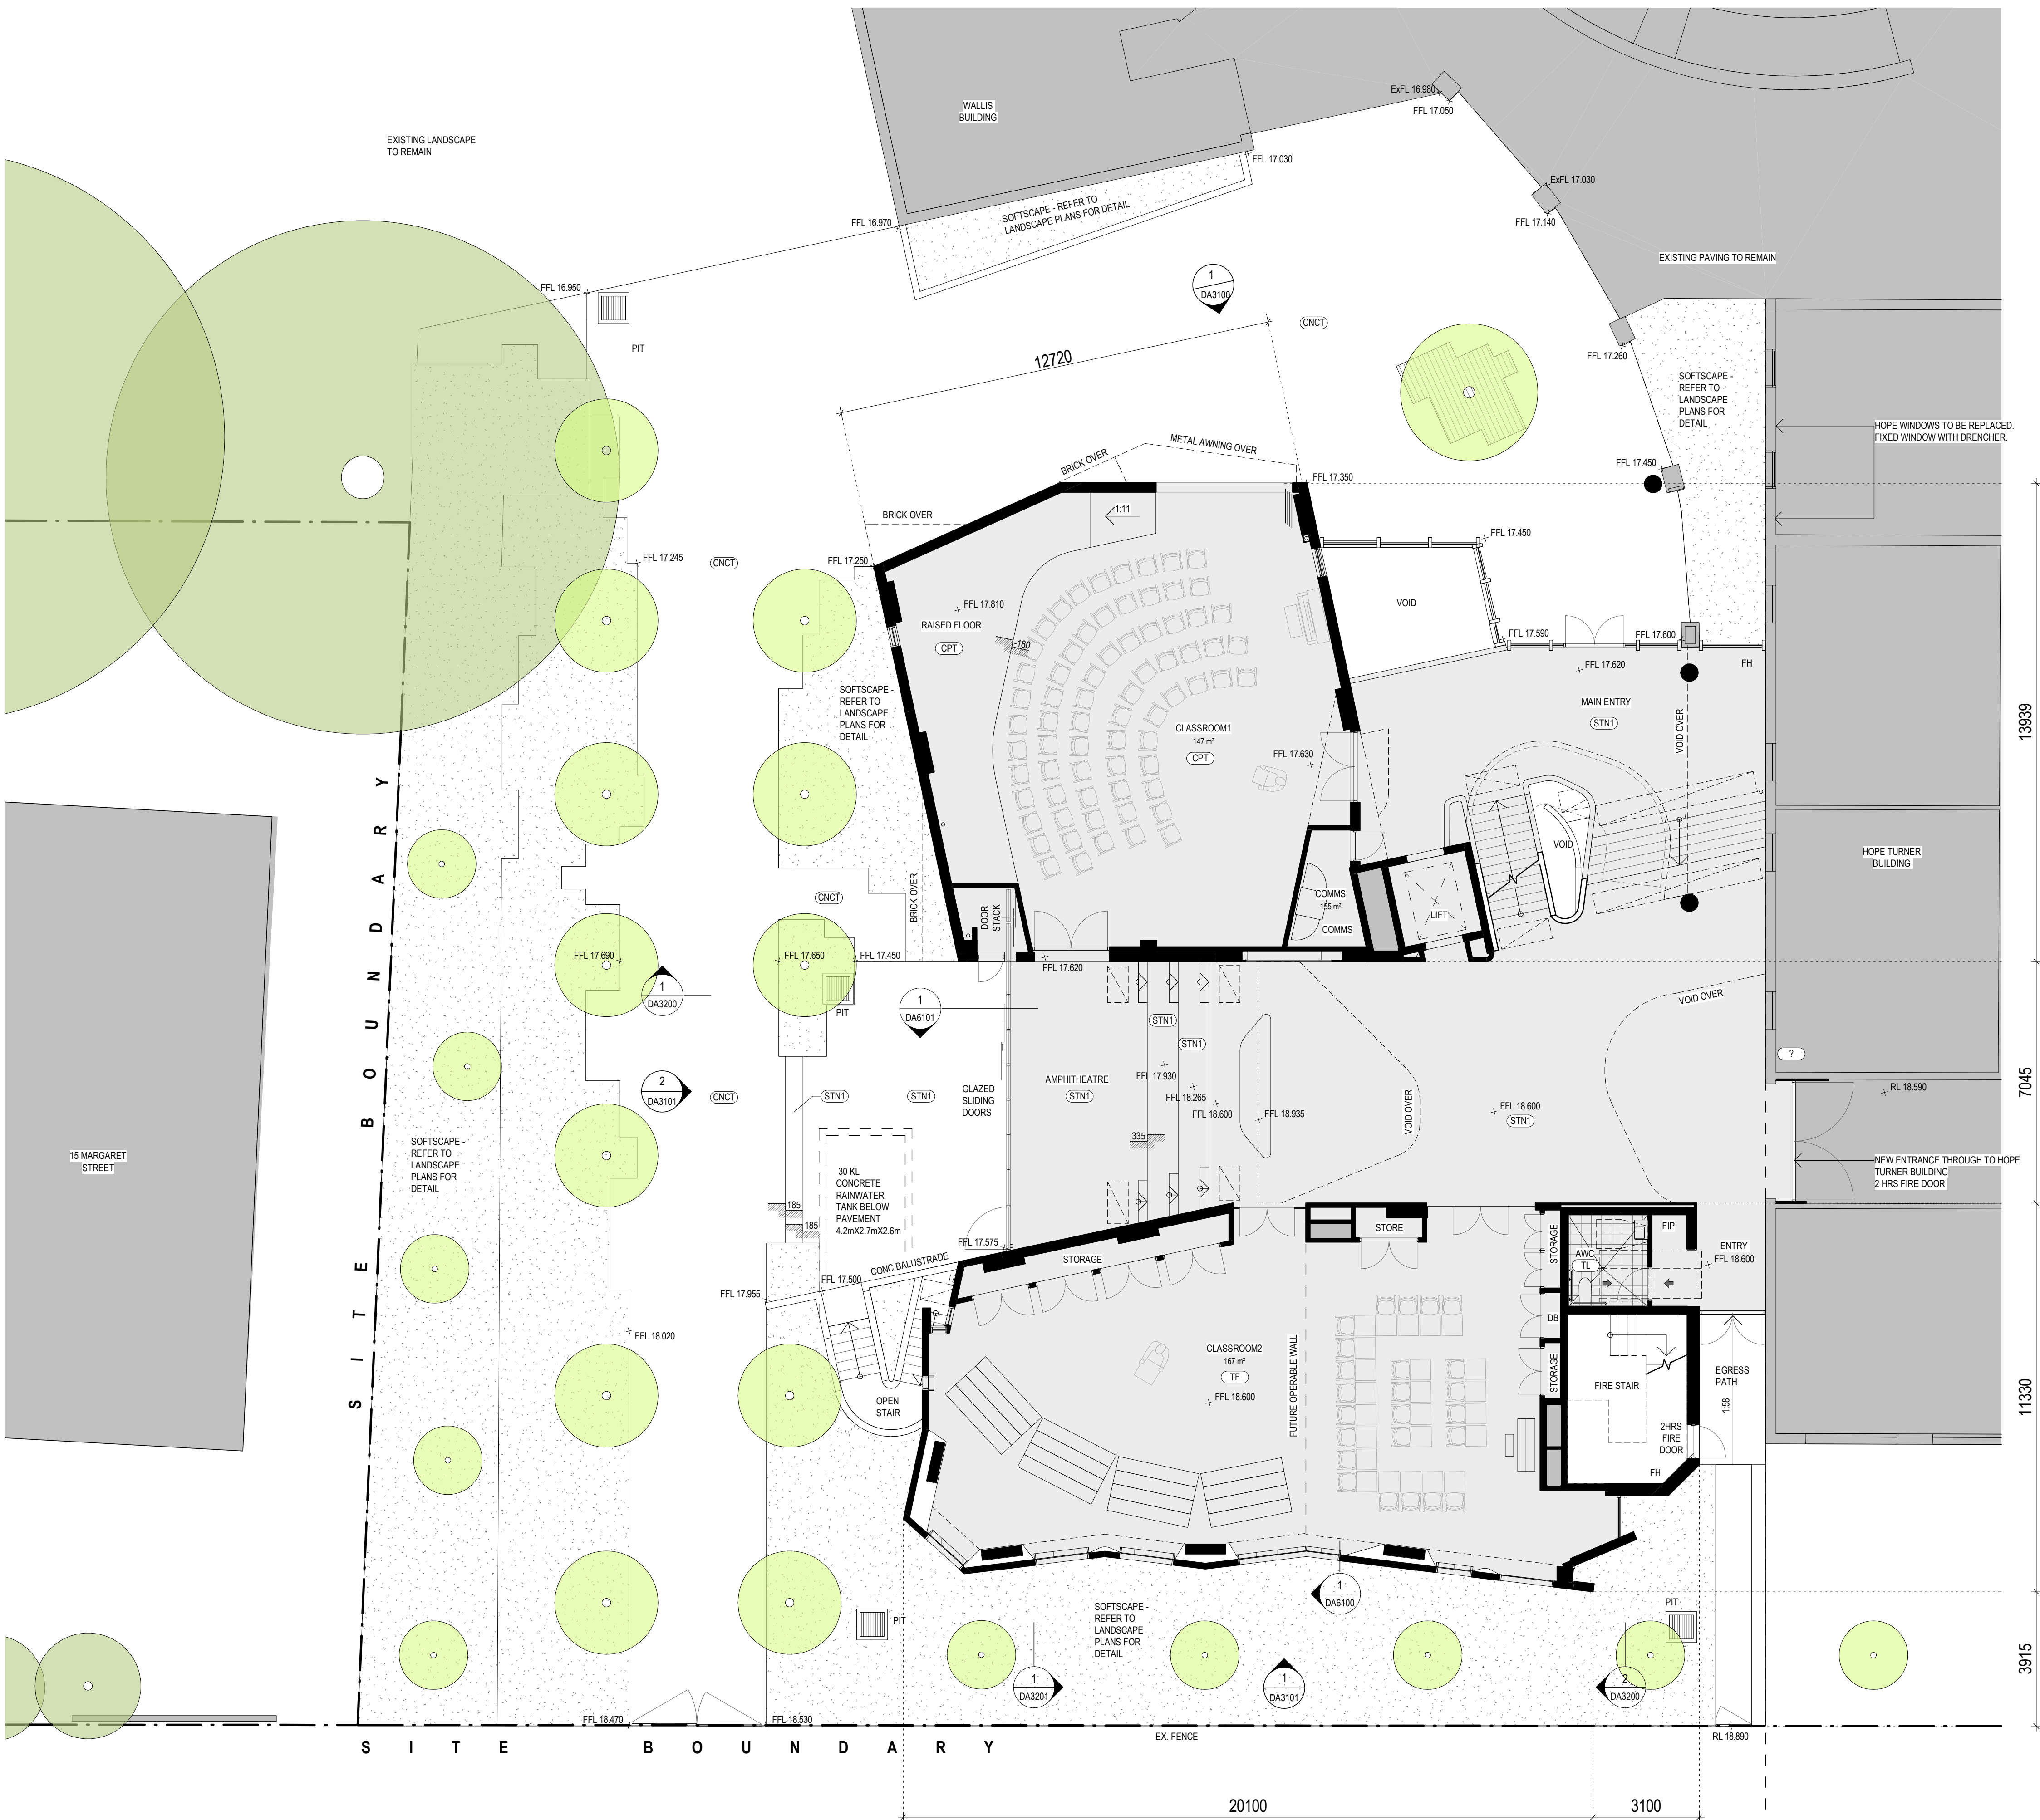

NOT FOR CONSTRUCTION

GRAPHIC SYMBOLS LEGEND


- EXISTING TREE (TO BE RETAINED)
- EXISTING TREE (TO BE REMOVED)
- PROPOSED NEW TREE
- TREE PROTECTION ZONE (TPZ) FOR SIGNIFICANT TREE TO BE RETAINED

NOTE:  
REFER TO LANDSCAPE AND ARBORIST DOCUMENTATION FOR MORE DETAIL

| MATERIAL - LEGEND |                                         |
|-------------------|-----------------------------------------|
| CODE              | DESCRIPTION                             |
| AL1               | ALUMINIUM PC FINISH TO MATCH MC         |
| BRK1              | BRICK WORK - HIGHLIGHT                  |
| BRK2              | BRICK WORK - BATCHED DARKER             |
| CPC               | COMPRESSED FIBRE CEMENT PANELS - GREY   |
| CNCT              | CONCRETE PAVING TILES TO MATCH EXISTING |
| CNCT-1            | CONCRETE FLOOR FINISH-TYPE 1            |
| CNCT-2            | CONCRETE FLOOR FINISH-TYPE 2            |
| CPT               | CARPET                                  |
| CT                | CEILING TILES                           |
| GLS1              | ALUMINIUM FRAMED GLAZING (CLEAR)        |
| MC                | METAL CLADDING                          |
| MR                | METAL ROOF                              |
| PB                | GYPSUM WALL BOARD                       |
| PLY1              | PLYWOOD                                 |
| STN1              | TILE FLOOR                              |
| TF                | TIMBER FLOOR BOARDS                     |
| TL                | TILE FLOOR                              |
| VNL               | VINYL FLOOR                             |

| No | Date     | Description                 | Ver | Aprv |
|----|----------|-----------------------------|-----|------|
| 1  | 19.11.18 | PRELIMINARY FOR INFORMATION | JW  | AD   |
| 2  | 23.11.18 | PRELIMINARY FOR INFORMATION | JW  | AD   |
| 3  | 04.12.18 | ISSUE FOR QS                | JW  | AD   |
| 4  | 11.12.18 | ISSUE FOR STRUCTURAL        | JW  | AD   |
| 5  | 14.12.18 | ISSUE FOR COORDINATION      | JW  | AD   |
| 6  | 18.12.18 | ISSUE FOR COORDINATION      | JW  | AD   |
| 7  | 14.01.19 | ISSUE FOR COORDINATION      | JW  | AD   |
| 8  | 14.02.19 | ISSUE FOR COORDINATION      | JW  | AD   |
| 9  | 20.02.19 | ISSUE FOR COORDINATION      | JW  | AD   |
| 10 | 06.03.19 | ISSUE FOR COORDINATION      | JW  | AD   |
| 11 | 12.03.19 | ISSUE FOR COORDINATION      | JW  | AD   |
| 12 | 14.03.19 | ISSUE FOR COORDINATION      | JW  | AD   |
| 13 | 22.03.19 | ISSUE FOR COST PLAN 3       | JW  | AD   |
| 14 | 03.04.19 | CLIENT REVIEW               | JW  | AD   |
| A  | 23.04.19 | DEVELOPMENT APPLICATION     | JW  | ML   |

Revisions

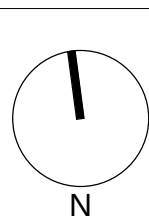

Client



Architect



79 Myrtle Street Chippendale NSW 2008 AUSTRALIA  
ph +61 2 9311 8222 fx +61 2 9311 8200  
ABN 53 003 782 250

Project

MERIDEN CENTRE FOR MUSIC  
13 MARGARET STREET,  
STRATHFIELD NSW 2135

Proj No. 18019

Drawing Title

FLOOR PLAN - LEVEL 0  
(GROUND)

Scale Drawing No. Issue


1 : 100 @A1 DA2100 A

0 1 2 4 8 m



NOT FOR CONSTRUCTION

GRAPHIC SYMBOLS LEGEND

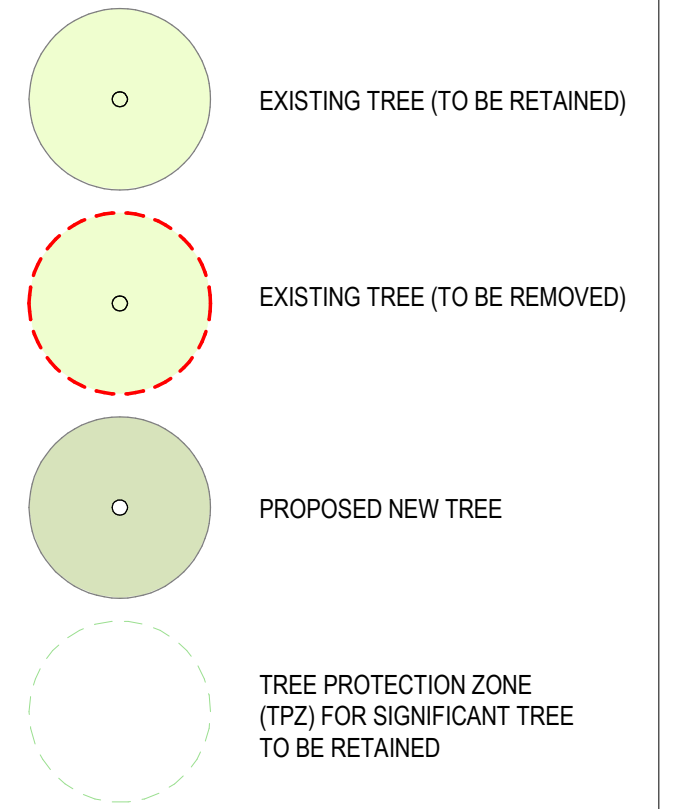


NOTE:  
REFER TO LANDSCAPE AND ARBORIST  
DOCUMENTATION FOR MORE DETAIL

| MATERIAL - LEGEND |                                         |
|-------------------|-----------------------------------------|
| CODE              | DESCRIPTION                             |
| AL1               | ALUMINIUM PC FINISH TO MATCH MC         |
| BRK1              | BRICK WORK - HIGHLIGHT                  |
| BRK2              | BRICK WORK - BATCHED DARKER             |
| CPC               | COMPRESSED FIBRE CEMENT PANELS - GREY   |
| CONC              | CONCRETE PAVING TILES TO MATCH EXISTING |
| CONC-1            | CONCRETE FLOOR FINISH-TYPE 1            |
| CONC-2            | CONCRETE FLOOR FINISH-TYPE 2            |
| CPT               | CARPET                                  |
| CT                | CEILING TILES                           |
| GLS1              | ALUMINIUM FRAMED GLAZING (CLEAR)        |
| MC                | METAL CLADDING                          |
| MR                | METAL ROOF                              |
| PB                | GYPSUM WALL BOARD                       |
| PLY1              | PLYWOOD                                 |
| STN1              | TILE FLOOR                              |
| TF                | TIMBER FLOOR BOARDS                     |
| TL                | TILE FLOOR                              |
| VNL               | VINYL FLOOR                             |

| No | Date     | Description                 | Ver | Aprv |
|----|----------|-----------------------------|-----|------|
| 1  | 19.11.18 | PRELIMINARY FOR INFORMATION | JW  | AD   |
| 2  | 23.11.18 | PRELIMINARY FOR INFORMATION | JW  | AD   |
| 3  | 04.12.18 | ISSUE FOR QS                | JW  | AD   |
| 4  | 14.12.18 | ISSUE FOR COORDINATION      | JW  | AD   |
| 5  | 16.12.18 | ISSUE FOR COORDINATION      | JW  | AD   |
| 6  | 14.01.19 | ISSUE FOR COORDINATION      | JW  | AD   |
| 7  | 14.02.19 | ISSUE FOR COORDINATION      | JW  | AD   |
| 8  | 06.03.19 | ISSUE FOR COORDINATION      | JW  | AD   |
| 9  | 12.03.19 | ISSUE FOR COORDINATION      | JW  | AD   |
| 10 | 22.03.19 | ISSUE FOR COST PLAN 3       | JW  | AD   |
| 11 | 03.04.19 | CLIENT REVIEW               | JW  | AD   |
| A  | 23.04.19 | DEVELOPMENT APPLICATION     | JW  | ML   |


Revisions

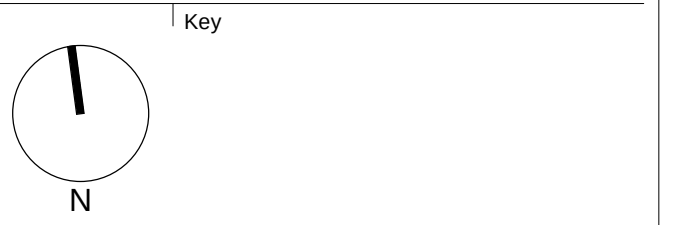


Architect  
**AJ+C**  
ALLEN JACK + COTTER  
79 Myrtle Street Chippendale NSW 2008 AUSTRALIA  
ph +61 2 9311 8222 fx +61 2 9311 8200  
ABN 53 003 782 250

Project  
**MERIDEN CENTRE FOR MUSIC**  
13 MARGARET STREET,  
STRATHFIELD NSW 2135

Proj No. 18019  
Drawing Title  
**FLOOR PLAN - LEVEL 1**

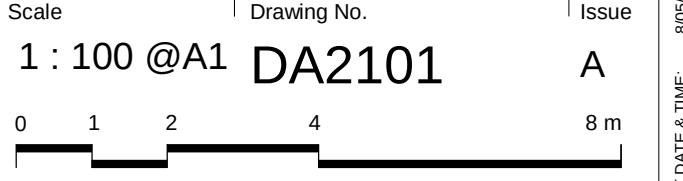


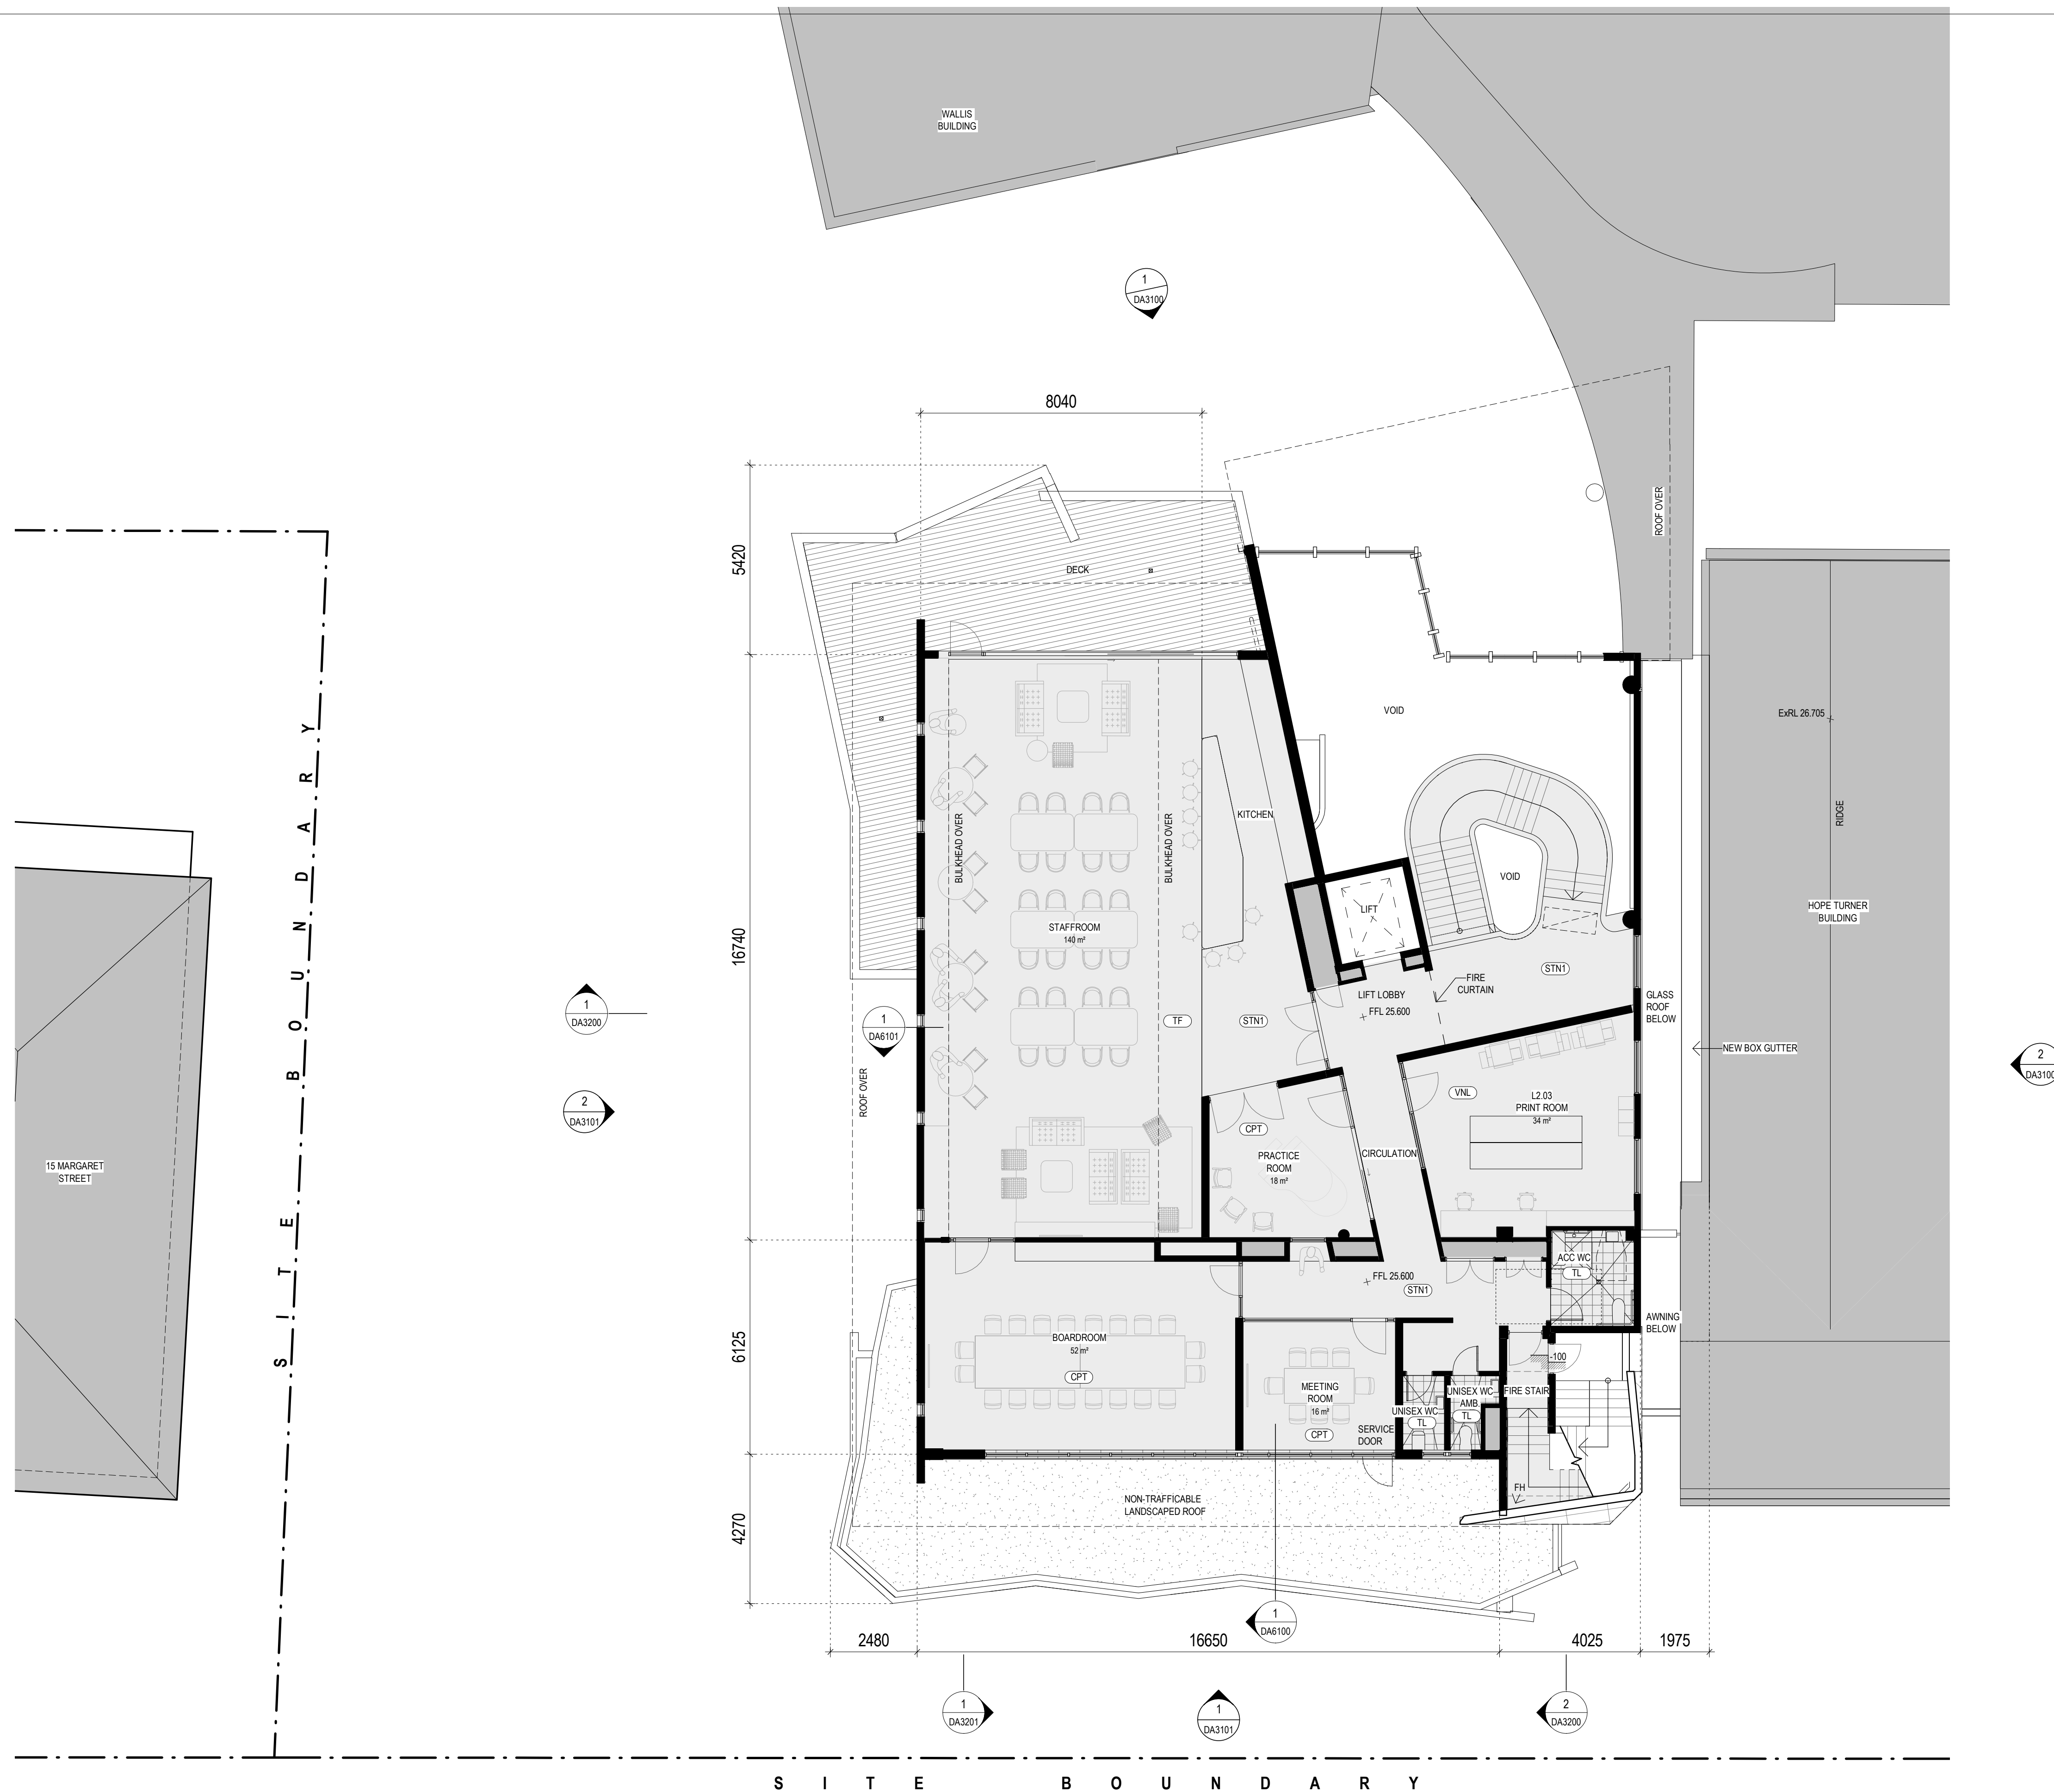

| MATERIAL - LEGEND |                                         |
|-------------------|-----------------------------------------|
| CODE              | DESCRIPTION                             |
| AL1               | ALUMINIUM PC FINISH TO MATCH MC         |
| BRK1              | BRICK WORK - HIGHLIGHT                  |
| BRK2              | BRICK WORK - BATCHED DARKER             |
| CFC               | COMPRESSED FIBRE CEMENT PANELS - GREY   |
| CNC1              | CONCRETE PAVING TILES TO MATCH EXISTING |
| CNC1-C            | CONCRETE FLOOR FINISH-TYPE 1            |
| CNC2-C            | CONCRETE FLOOR FINISH-TYPE 2            |
| CPT               | CARPET                                  |
| CT                | CEILING TILES                           |
| GLS1              | ALUMINIUM FRAMED GLAZING (CLEAR)        |
| MC                | METAL CLADDING                          |
| MR                | METAL ROOF                              |
| PB                | GYPSUM WALL BOARD                       |
| PLY1              | PLYWOOD                                 |
| STN1              | TILE FLOOR                              |
| TF1               | TIMBER FLOOR BOARDS                     |
| TL                | TILE FLOOR                              |
| VN1               | VIRNYI FLOOR                            |

|           |             |                             |            |           |
|-----------|-------------|-----------------------------|------------|-----------|
| 1         | 19.11.18    | PRELIMINARY FOR INFORMATION | JW         | Ap        |
| 2         | 23.11.18    | PRELIMINARY FOR INFORMATION | JW         | Ap        |
| 3         | 04.12.18    | ISSUE FOR GS                | JW         | Ap        |
| 4         | 14.12.18    | ISSUE FOR COORDINATION      | JW         | Ap        |
| 5         | 18.12.18    | ISSUE FOR COORDINATION      | JW         | Ap        |
| 6         | 14.01.19    | ISSUE FOR COORDINATION      | JW         | Ap        |
| 7         | 14.02.19    | ISSUE FOR COORDINATION      | JW         | Ap        |
| 8         | 06.03.19    | ISSUE FOR COORDINATION      | JW         | Ap        |
| 9         | 12.03.19    | ISSUE FOR COORDINATION      | JW         | Ap        |
| 10        | 14.03.19    | ISSUE FOR COORDINATION      | JW         | Ap        |
| 11        | 22.03.19    | ISSUE FOR COST PLAN 3       | JW         | Ap        |
| 12        | 03.04.19    | CLIENT REVIEW               | JW         | Ap        |
| A         | 23.04.19    | DEVELOPMENT APPLICATION     | JW         | Ap        |
| <b>No</b> | <b>Date</b> | <b>Description</b>          | <b>Ver</b> | <b>Ap</b> |

#### Revisions

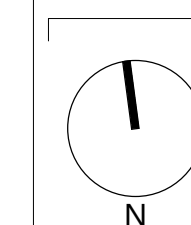

Cl



Architect



79 Myrtle Street Chippendale NSW 2008 AUSTRALIA  
 pl +61 2 9311 8222 fx +61 2 9311 8200  
 ARLN 53 003 782 250

Project


**MERIDEN CENTRE FOR MUSIC**  
13 MARGARET STREET,  
STRATHFIELD NSW 2135

Proj No. 18019

Drawing Title


FLOOR PLAN - LEVEL 2

|             |             |       |
|-------------|-------------|-------|
| Scale       | Drawing No. | Issue |
| 1 : 100 @A1 | DA2102      | A     |
| 0 1 2 4     |             | 8 m   |

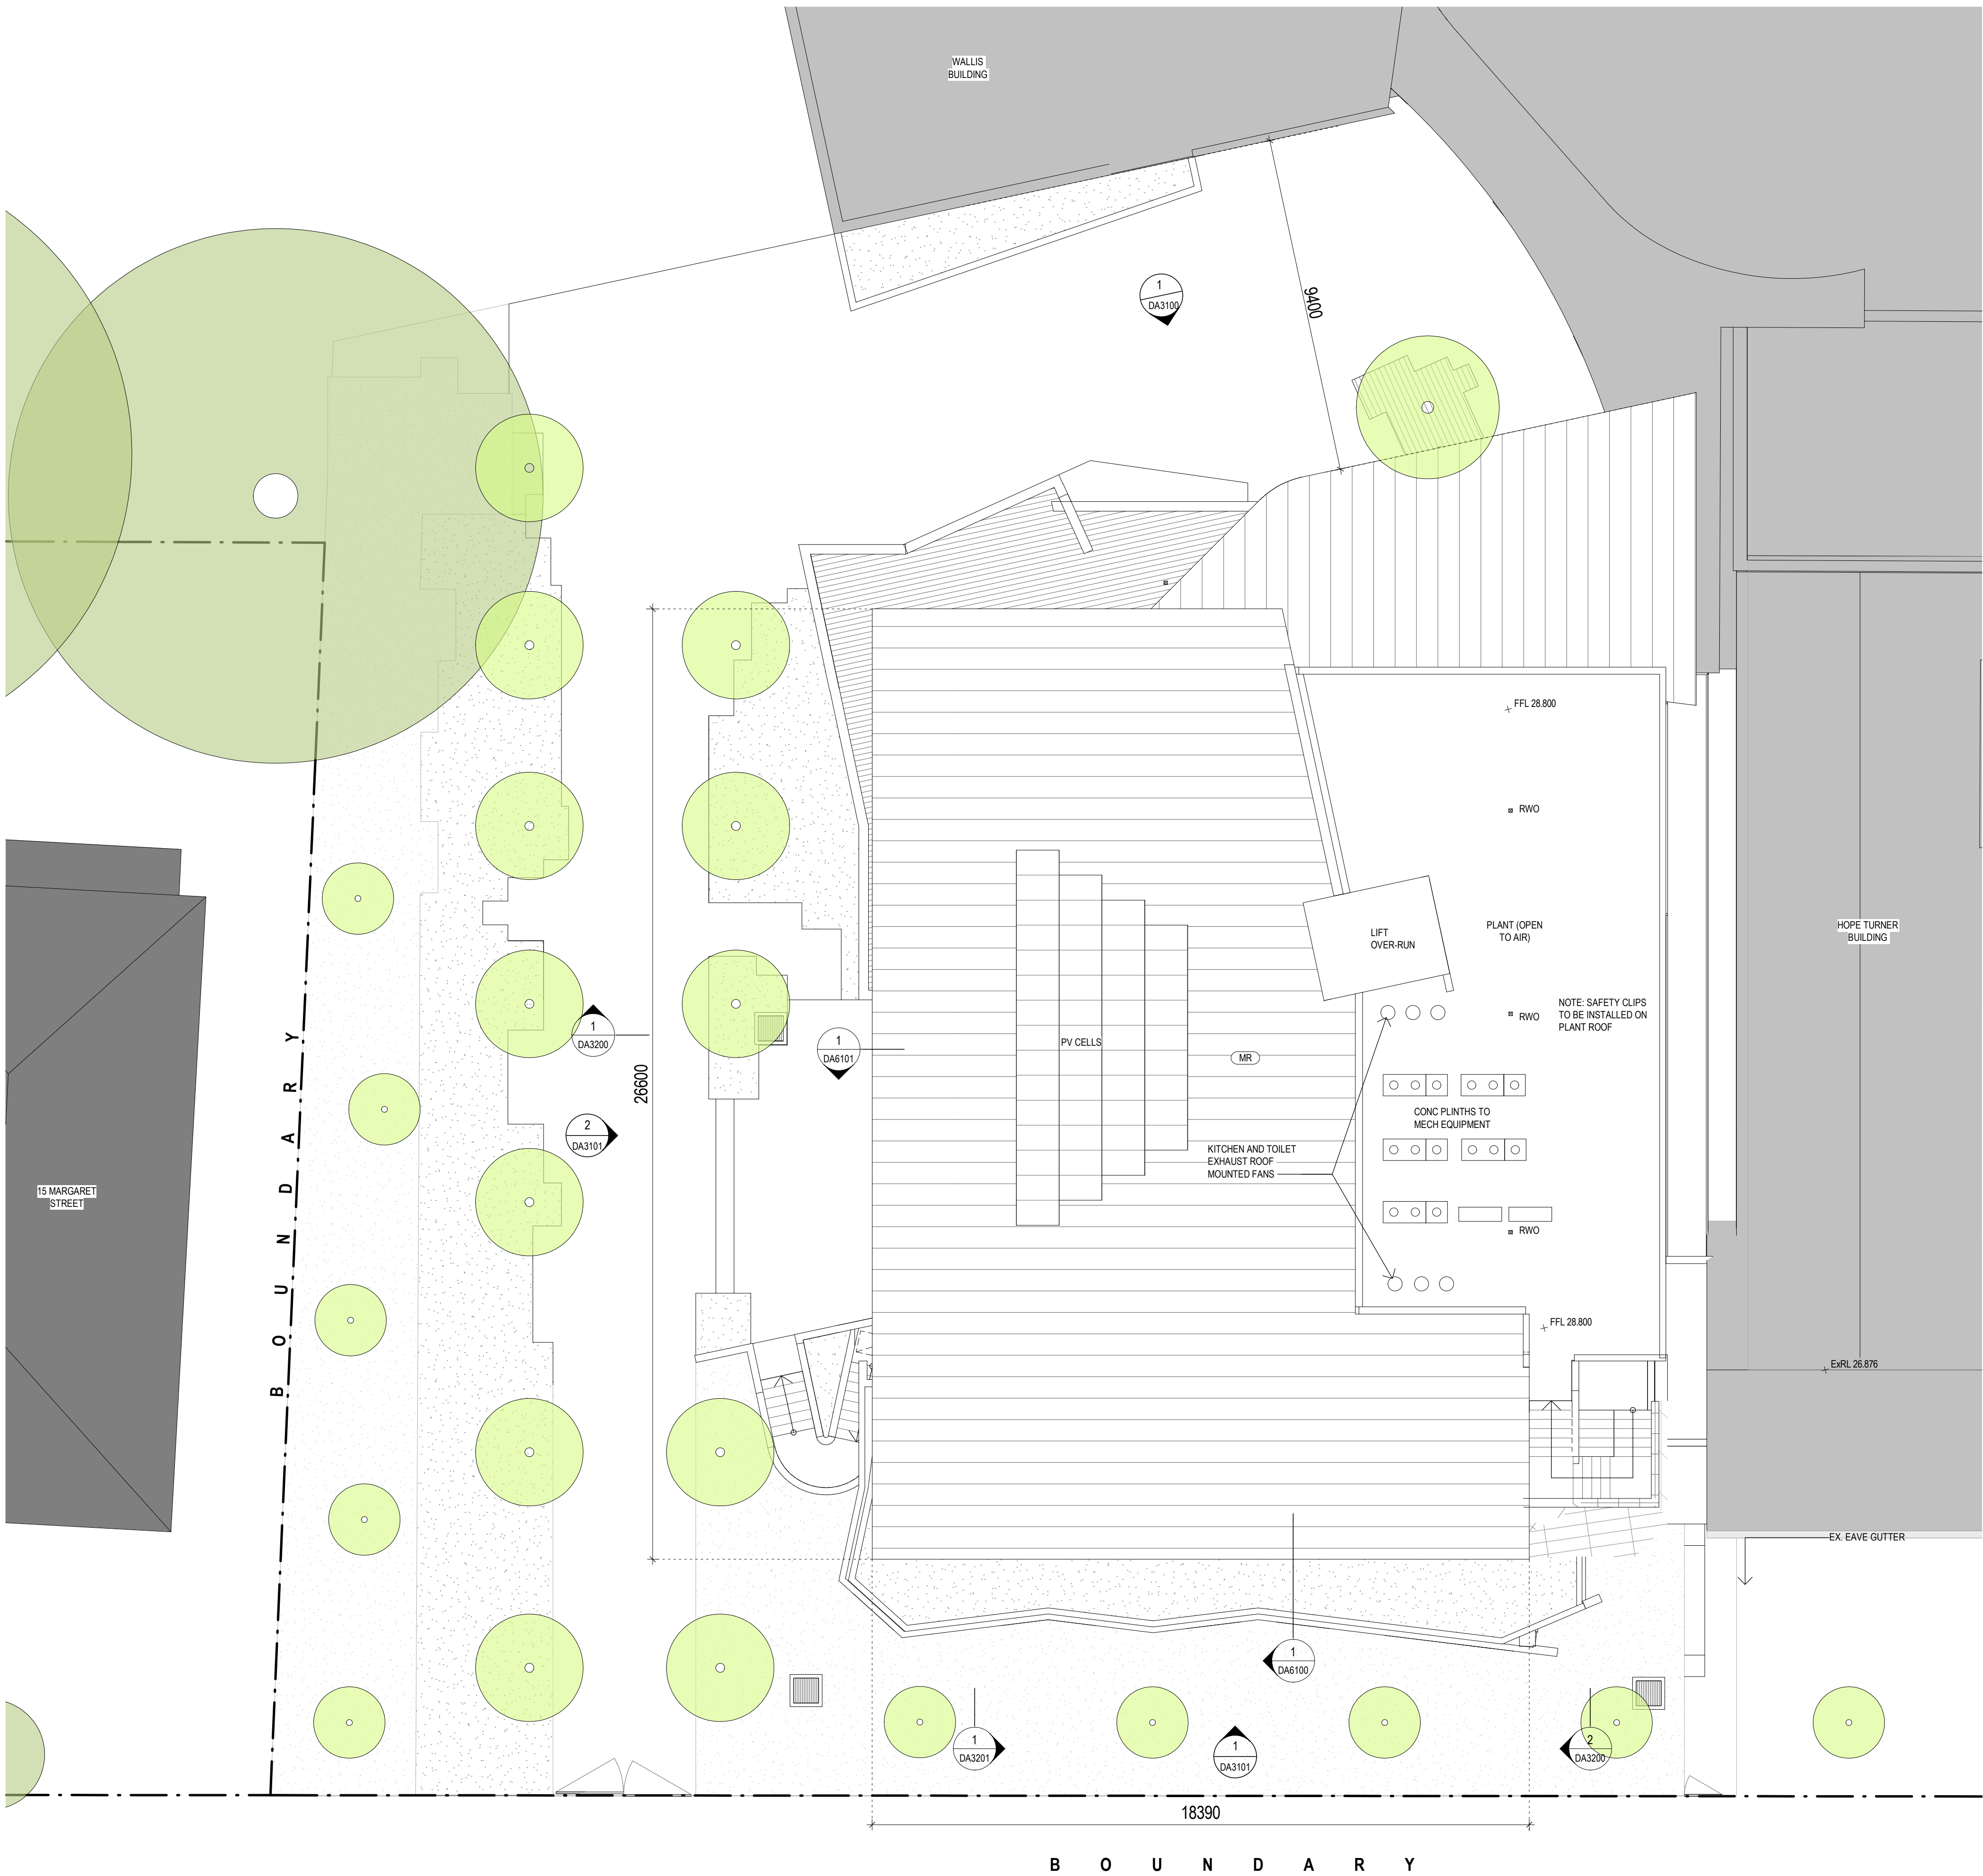

NOT FOR CONSTRUCTION

GRAPHIC SYMBOLS LEGEND

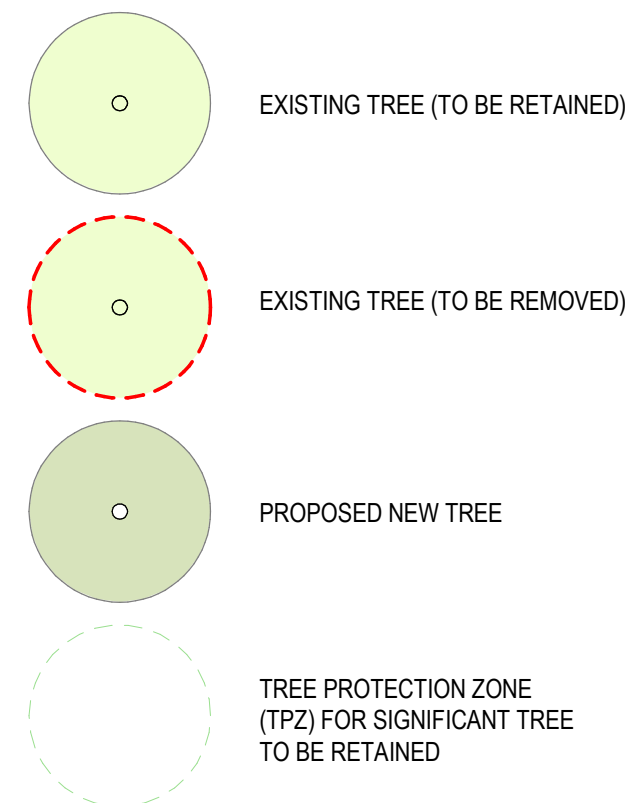


NOTE:  
REFER TO LANDSCAPE AND ARBORIST  
DOCUMENTATION FOR MORE DETAIL

| MATERIAL - LEGEND |                                         |
|-------------------|-----------------------------------------|
| CODE              | DESCRIPTION                             |
| AL1               | ALUMINIUM PC FINISH TO MATCH MC         |
| BRK1              | BRICK WORK - HIGHLIGHT                  |
| BRK2              | BRICK WORK - BATCHED DARKER             |
| CPC               | COMPRESSED FIBRE CEMENT PANELS - GREY   |
| CONC              | CONCRETE PAVING TILES TO MATCH EXISTING |
| CONC-1            | CONCRETE FLOOR FINISH-TYPE 1            |
| CONC-2            | CONCRETE FLOOR FINISH-TYPE 2            |
| CPT               | CARPET                                  |
| CT                | CEILING TILES                           |
| GLS1              | ALUMINIUM FRAMED GLAZING (CLEAR)        |
| MC                | METAL CLADDING                          |
| MR                | METAL ROOF                              |
| PB                | GYPSUM WALL BOARD                       |
| PLY1              | PLYWOOD                                 |
| STN1              | TILE FLOOR                              |
| TF                | TIMBER FLOOR BOARDS                     |
| TL                | TILE FLOOR                              |
| VNL               | VINYL FLOOR                             |

| No | Date     | Description                 | Ver | Appr |
|----|----------|-----------------------------|-----|------|
| 1  | 23.11.18 | PRELIMINARY FOR INFORMATION | JW  | AD   |
| 2  | 04.12.18 | ISSUE FOR QS                | JW  | AD   |
| 3  | 14.12.18 | ISSUE FOR COORDINATION      | JW  | AD   |
| 4  | 16.12.18 | ISSUE FOR COORDINATION      | JW  | AD   |
| 5  | 14.01.19 | ISSUE FOR COORDINATION      | JW  | AD   |
| 6  | 14.02.19 | ISSUE FOR COORDINATION      | JW  | AD   |
| 7  | 20.02.19 | ISSUE FOR COORDINATION      | JW  | AD   |
| 8  | 06.03.19 | ISSUE FOR COORDINATION      | JW  | AD   |
| 9  | 22.03.19 | ISSUE FOR COST PLAN 3       | JW  | AD   |
| 10 | 03.04.19 | CLIENT REVIEW               | JW  | AD   |
| A  | 23.04.19 | DEVELOPMENT APPLICATION     | JW  | ML   |

Revisions

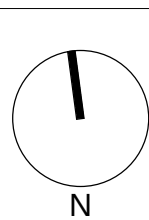

79 Myrtle Street Chippendale NSW 2008 AUSTRALIA  
ph +61 2 9311 8222 fx +61 2 9311 8200  
ABN 53 003 782 250


Project  
**MERIDEN CENTRE FOR MUSIC**  
13 MARGARET STREET,  
STRATHFIELD NSW 2135

Proj No. 18019

Drawing Title  
**ROOF/PLANT PLAN - LEVEL 3**


| Scale       | Drawing No. | Issue |
|-------------|-------------|-------|
| 1 : 100 @A1 | DA2103      | A     |

0 1 2 4 8 m

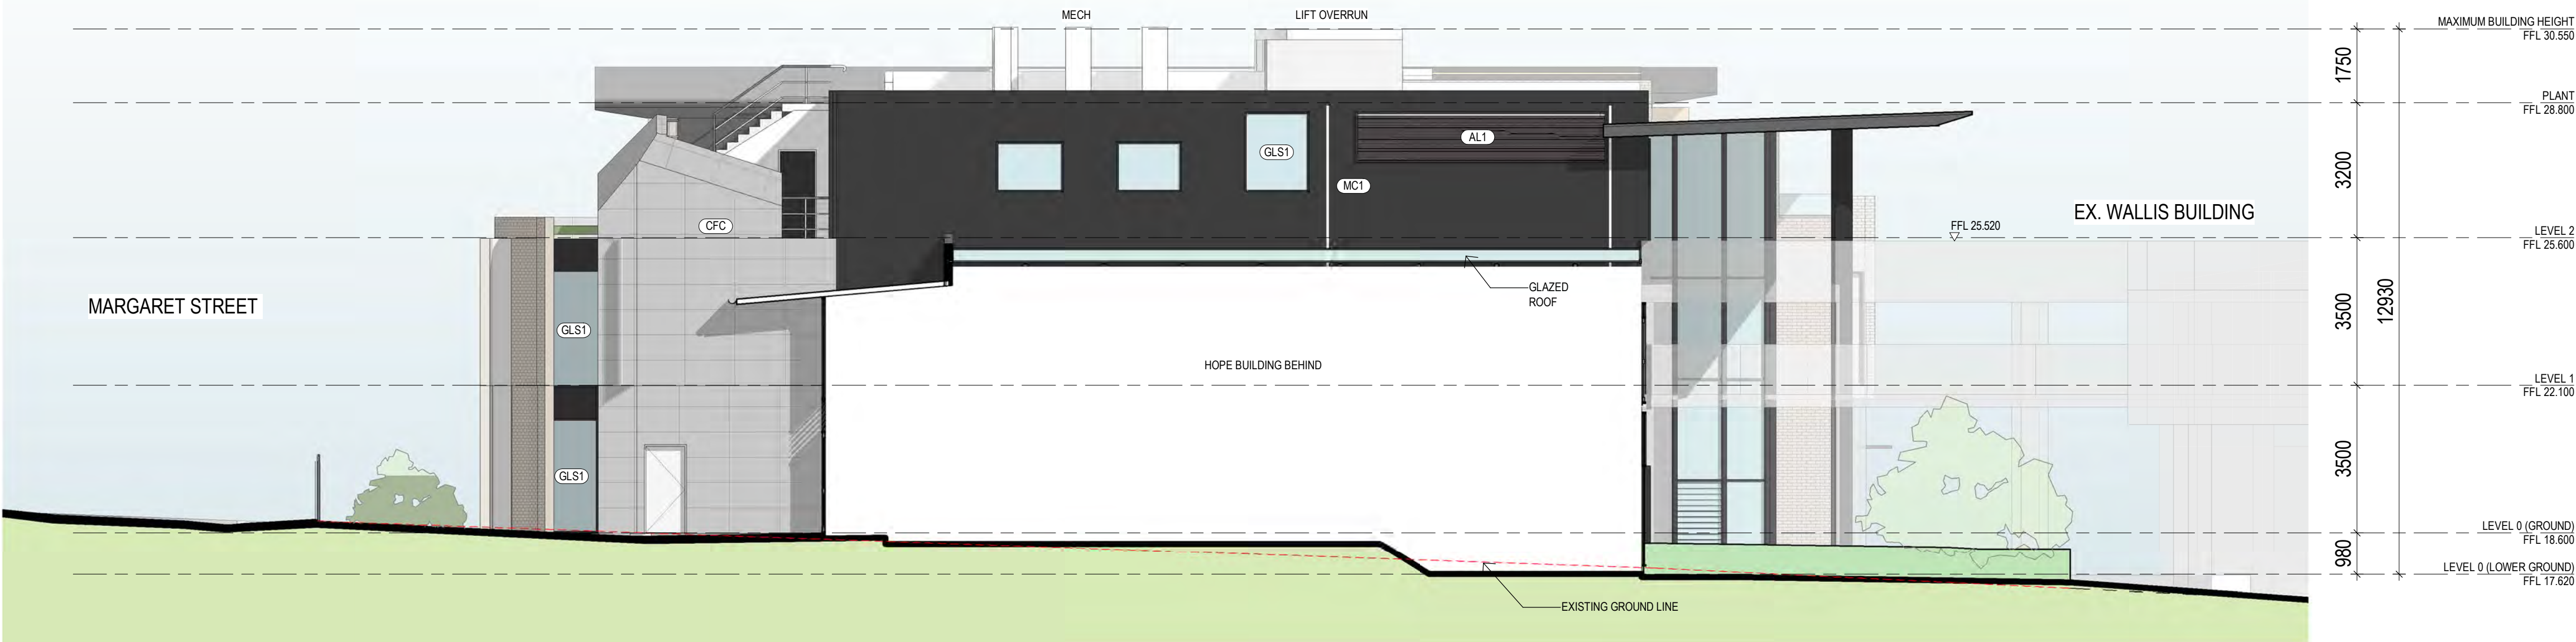

2 EAST ELEVATION

1:100

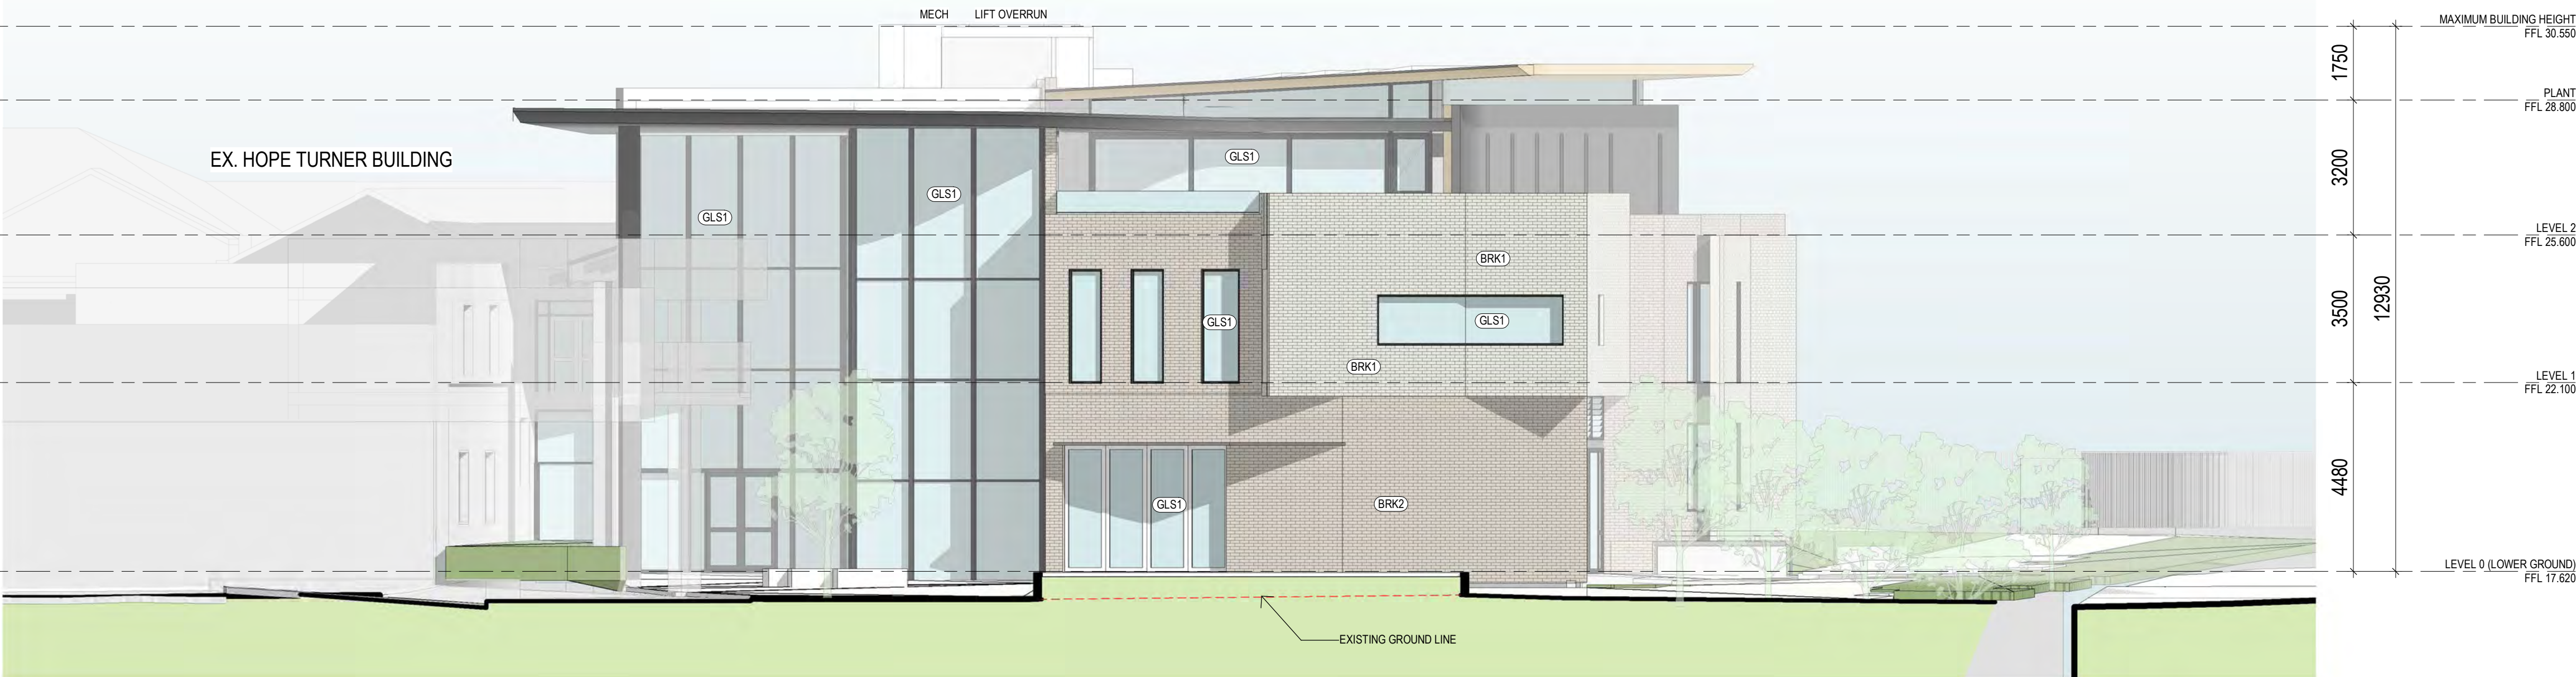

1 NORTH ELEVATION-THROUGH WALLIS BUILDING

1:100

| MATERIAL - LEGEND |                                         |
|-------------------|-----------------------------------------|
| CODE              | DESCRIPTION                             |
| AL1               | ALUMINIUM PC FINISH TO MATCH MC         |
| BRK1              | BRICK WORK - HIGHLIGHT                  |
| BRK2              | BRICK WORK - BATCHED DARKER             |
| CFC               | COMPRESSED FIBRE CEMENT PANELS - GREY   |
| CNC1              | CONCRETE PAVING TILES TO MATCH EXISTING |
| CONC-1            | CONCRETE FLOOR FINISH-TYPE 1            |
| CONC-2            | CONCRETE FLOOR FINISH-TYPE 2            |
| CPT               | CARPET                                  |
| CT                | CEILING TILES                           |
| GLS1              | ALUMINIUM FRAMED GLAZING (CLEAR)        |
| MC                | METAL CLADDING                          |
| MR                | METAL ROOF                              |
| PB                | GYPSON WALL BOARD                       |
| PLY1              | PLYWOOD                                 |
| STN1              | TILE FLOOR                              |
| TF                | TIMBER FLOOR BOARDS                     |
| TL                | TILE FLOOR                              |
| VNL               | VINYL FLOOR                             |

NOTE:

ALL DIMENSIONS AND EQUIPMENT POSITIONS SHOWN IN THE TECHNICAL DRAWINGS ARE INDICATIVE AND SUBJECT TO CHANGE DURING DETAILED DESIGN STAGE

| No | Date     | Description             | Ver | Aprv |
|----|----------|-------------------------|-----|------|
| 2  | 14.01.19 | ISSUE FOR COORDINATION  | JW  | AD   |
| 3  | 20.02.19 | ISSUE FOR COORDINATION  | JW  | AD   |
| 4  | 06.03.19 | ISSUE FOR COORDINATION  | JW  | AD   |
| 5  | 20.03.19 | ISSUE FOR COORDINATION  | JW  | AD   |
| 6  | 22.03.19 | ISSUE FOR COST PLAN 3   | JW  | AD   |
| A  | 23.04.19 | DEVELOPMENT APPLICATION | JW  | ML   |

| No | Date | Description | Ver | Aprv |
|----|------|-------------|-----|------|
|----|------|-------------|-----|------|

| No | Date | Description | Ver | Aprv |
|----|------|-------------|-----|------|
|----|------|-------------|-----|------|

Client



Architect



Project

MERIDEN CENTRE FOR MUSIC  
13 MARGARET STREET,  
STRATHFIELD NSW 2135

Proj No. 18019

Drawing Title

ELEVATION - NORTH / EAST

Scale

As indicated

@A1


1 2 4 8 m

Drawing No. DA3100

Issue A



2 WEST ELEVATION  
1:100

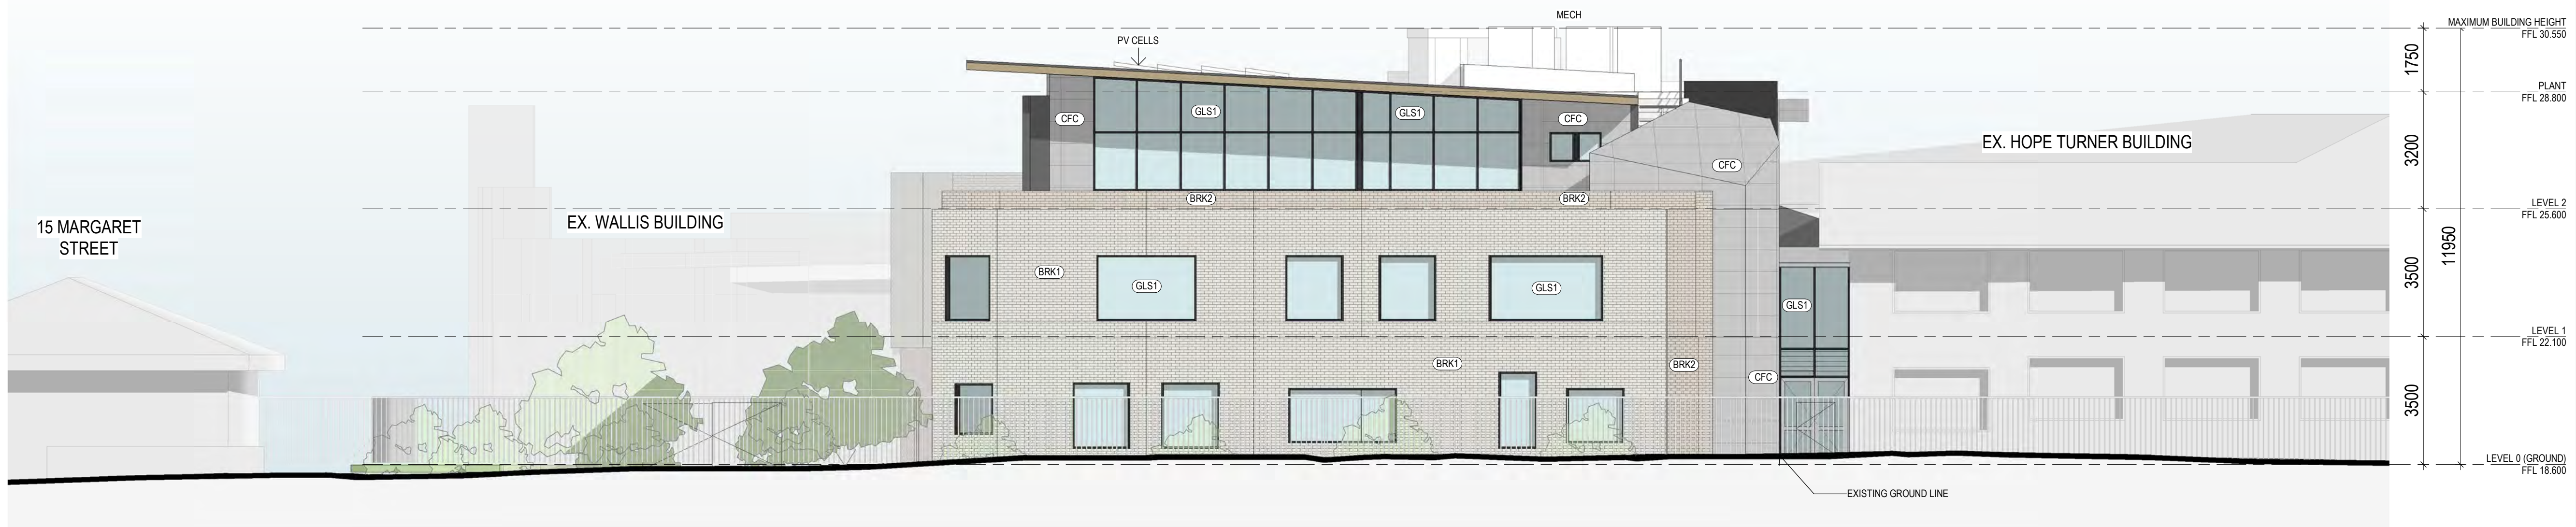

1 SOUTH ELEVATION-MARGARET STREET  
1:100

| MATERIAL - LEGEND |                                         |
|-------------------|-----------------------------------------|
| CODE              | DESCRIPTION                             |
| AL1               | ALUMINIUM PC FINISH TO MATCH MC         |
| BRK1              | BRICK WORK - HIGHLIGHT                  |
| BRK2              | BRICK WORK - BATCHED DARKER             |
| CFC               | COMPRESSED FIBRE CEMENT PANELS - GREY   |
| CNC1              | CONCRETE PAVING TILES TO MATCH EXISTING |
| CONC-1            | CONCRETE FLOOR FINISH-TYPE 1            |
| CONC-2            | CONCRETE FLOOR FINISH-TYPE 2            |
| CPT               | CARPET                                  |
| CT                | CEILING TILES                           |
| GLS1              | ALUMINIUM FRAMED GLAZING (CLEAR)        |
| MC                | METAL CLADDING                          |
| MR                | METAL ROOF                              |
| PB                | GYPSUM WALL BOARD                       |
| PLY1              | PLYWOOD                                 |
| STN1              | TILE FLOOR                              |
| TF                | TIMBER FLOOR BOARDS                     |
| TL                | TILE FLOOR                              |
| VNL               | VINYL FLOOR                             |

| No | Date     | Description             | Ver | Appr |
|----|----------|-------------------------|-----|------|
| 1  | 18.12.18 | ISSUE FOR COORDINATION  | JW  | AD   |
| 2  | 14.01.19 | ISSUE FOR COORDINATION  | JW  | AD   |
| 3  | 20.02.19 | ISSUE FOR COORDINATION  | JW  | AD   |
| 4  | 06.03.19 | ISSUE FOR COORDINATION  | JW  | AD   |
| 5  | 20.03.19 | ISSUE FOR COORDINATION  | JW  | AD   |
| 6  | 22.03.19 | ISSUE FOR COST PLAN 3   | JW  | AD   |
| A  | 23.04.19 | DEVELOPMENT APPLICATION | JW  | ML   |

Revisions

Key

Client



Architect



79 Myrtle Street Chippendale NSW 2008 AUSTRALIA  
ph +61 2 9311 8222 fx +61 2 9311 8200  
ABN 53 003 782 250

Project

MERIDEN CENTRE FOR MUSIC  
13 MARGARET STREET,  
STRATHFIELD NSW 2135

Proj No. 18019

Drawing Title

ELEVATION - SOUTH / WEST

Scale Drawing No. Issue

1:100 @A1 DA3101 A

0 1 2 4 8 m

| MATERIAL - LEGEND |                                         |
|-------------------|-----------------------------------------|
| CODE              | DESCRIPTION                             |
| AL1               | ALUMINIUM PC FINISH TO MATCH MC         |
| BRK1              | BRICK WORK - HIGHLIGHT                  |
| BRK2              | BRICK WORK - BATCHED DARKER             |
| CFC               | COMPRESSED FIBRE CEMENT PANELS - GREY   |
| CNC1              | CONCRETE PAVING TILES TO MATCH EXISTING |
| CONC-1            | CONCRETE FLOOR FINISH-TYPE 1            |
| CONC-2            | CONCRETE FLOOR FINISH-TYPE 2            |
| CPT               | CARPET                                  |
| CT                | CEILING TILES                           |
| GLS1              | ALUMINIUM FRAMED GLAZING (CLEAR)        |
| MC                | METAL CLADDING                          |
| MR                | METAL ROOF                              |
| PE                | GYPSUM WALL BOARD                       |
| PLY1              | PLYWOOD                                 |
| STN1              | TILE FLOOR                              |
| TF                | TIMBER FLOOR BOARDS                     |
| TL                | TILE FLOOR                              |
| VNL               | VINYL FLOOR                             |

NOTE:

ALL DIMENSIONS AND EQUIPMENT POSITIONS SHOWN IN THE TECHNICAL DRAWINGS ARE INDICATIVE AND SUBJECT TO CHANGE DURING DETAILED DESIGN STAGE.

| 1  | 23.11.18 | PRELIMINARY FOR INFORMATION | JW  | AD   |
|----|----------|-----------------------------|-----|------|
| 2  | 04.12.18 | ISSUE FOR GS                | JW  | AD   |
| 3  | 18.12.18 | ISSUE FOR COORDINATION      | JW  | AD   |
| 4  | 14.01.19 | ISSUE FOR COORDINATION      | JW  | AD   |
| 5  | 14.02.19 | ISSUE FOR COORDINATION      | JW  | AD   |
| 6  | 20.02.19 | ISSUE FOR COORDINATION      | JW  | AD   |
| 7  | 06.03.19 | ISSUE FOR COORDINATION      | JW  | AD   |
| 8  | 22.03.19 | ISSUE FOR COST PLAN 3       | JW  | AD   |
| A  | 23.04.19 | DEVELOPMENT APPLICATION     | JW  | ML   |
| No | Date     | Description                 | Ver | Aprv |

Revisions

Key

Client



Architect



79 Myrtle Street Chippendale NSW 2008 AUSTRALIA  
ph +61 2 9311 8222 fx +61 2 9311 8200  
ABN 53 003 782 250

Project



MERIDEN CENTRE FOR MUSIC  
13 MARGARET STREET,  
STRATHFIELD NSW 2135

Proj No. 18019

Drawing Title

SECTIONS

| Scale        | Drawing No. | Issue |
|--------------|-------------|-------|
| As indicated | DA3200      | A     |
| @A1          |             |       |
| 1            | 2           | 4     |
| 8 m          |             |       |

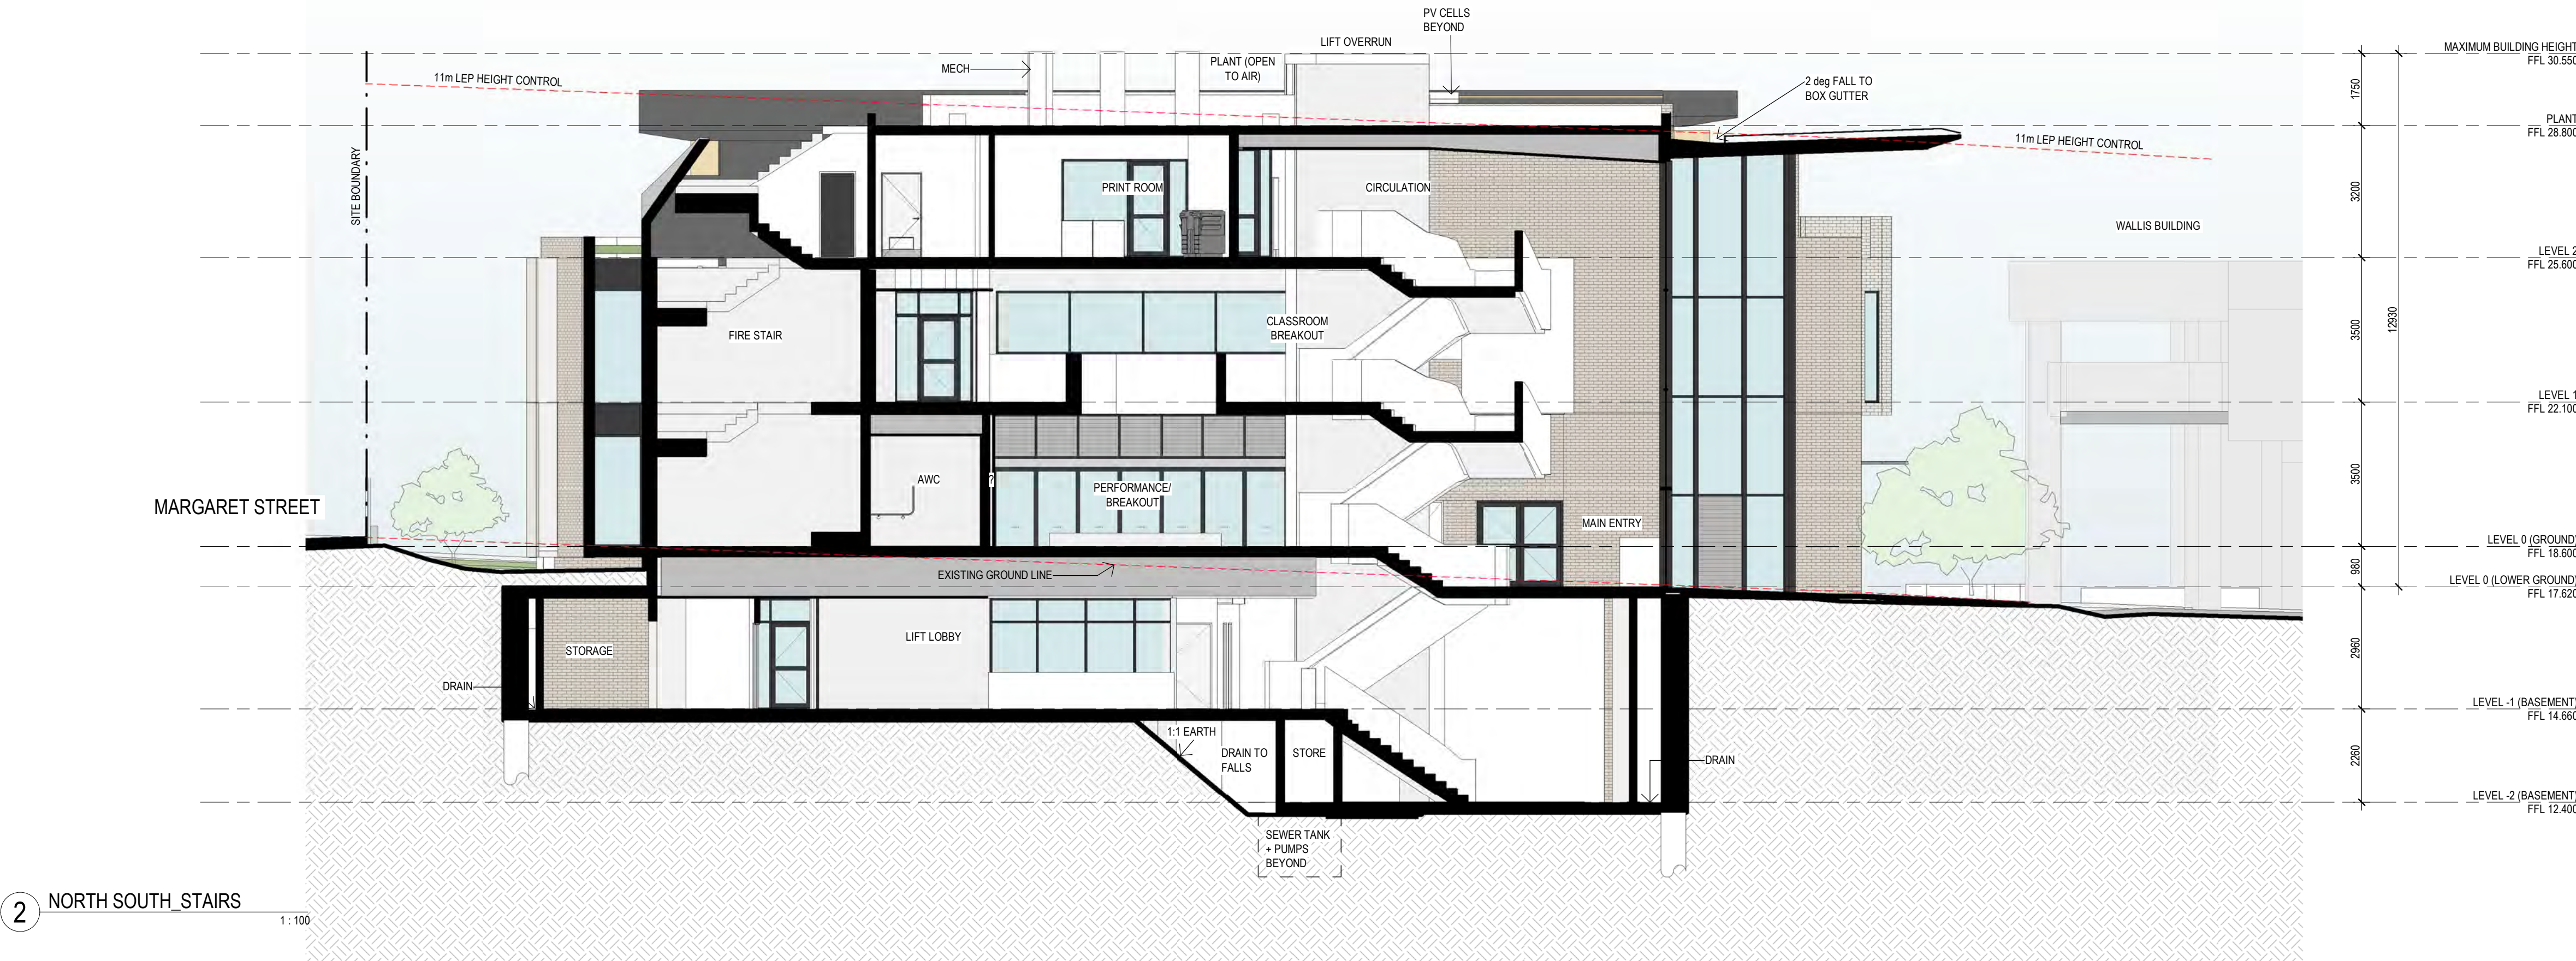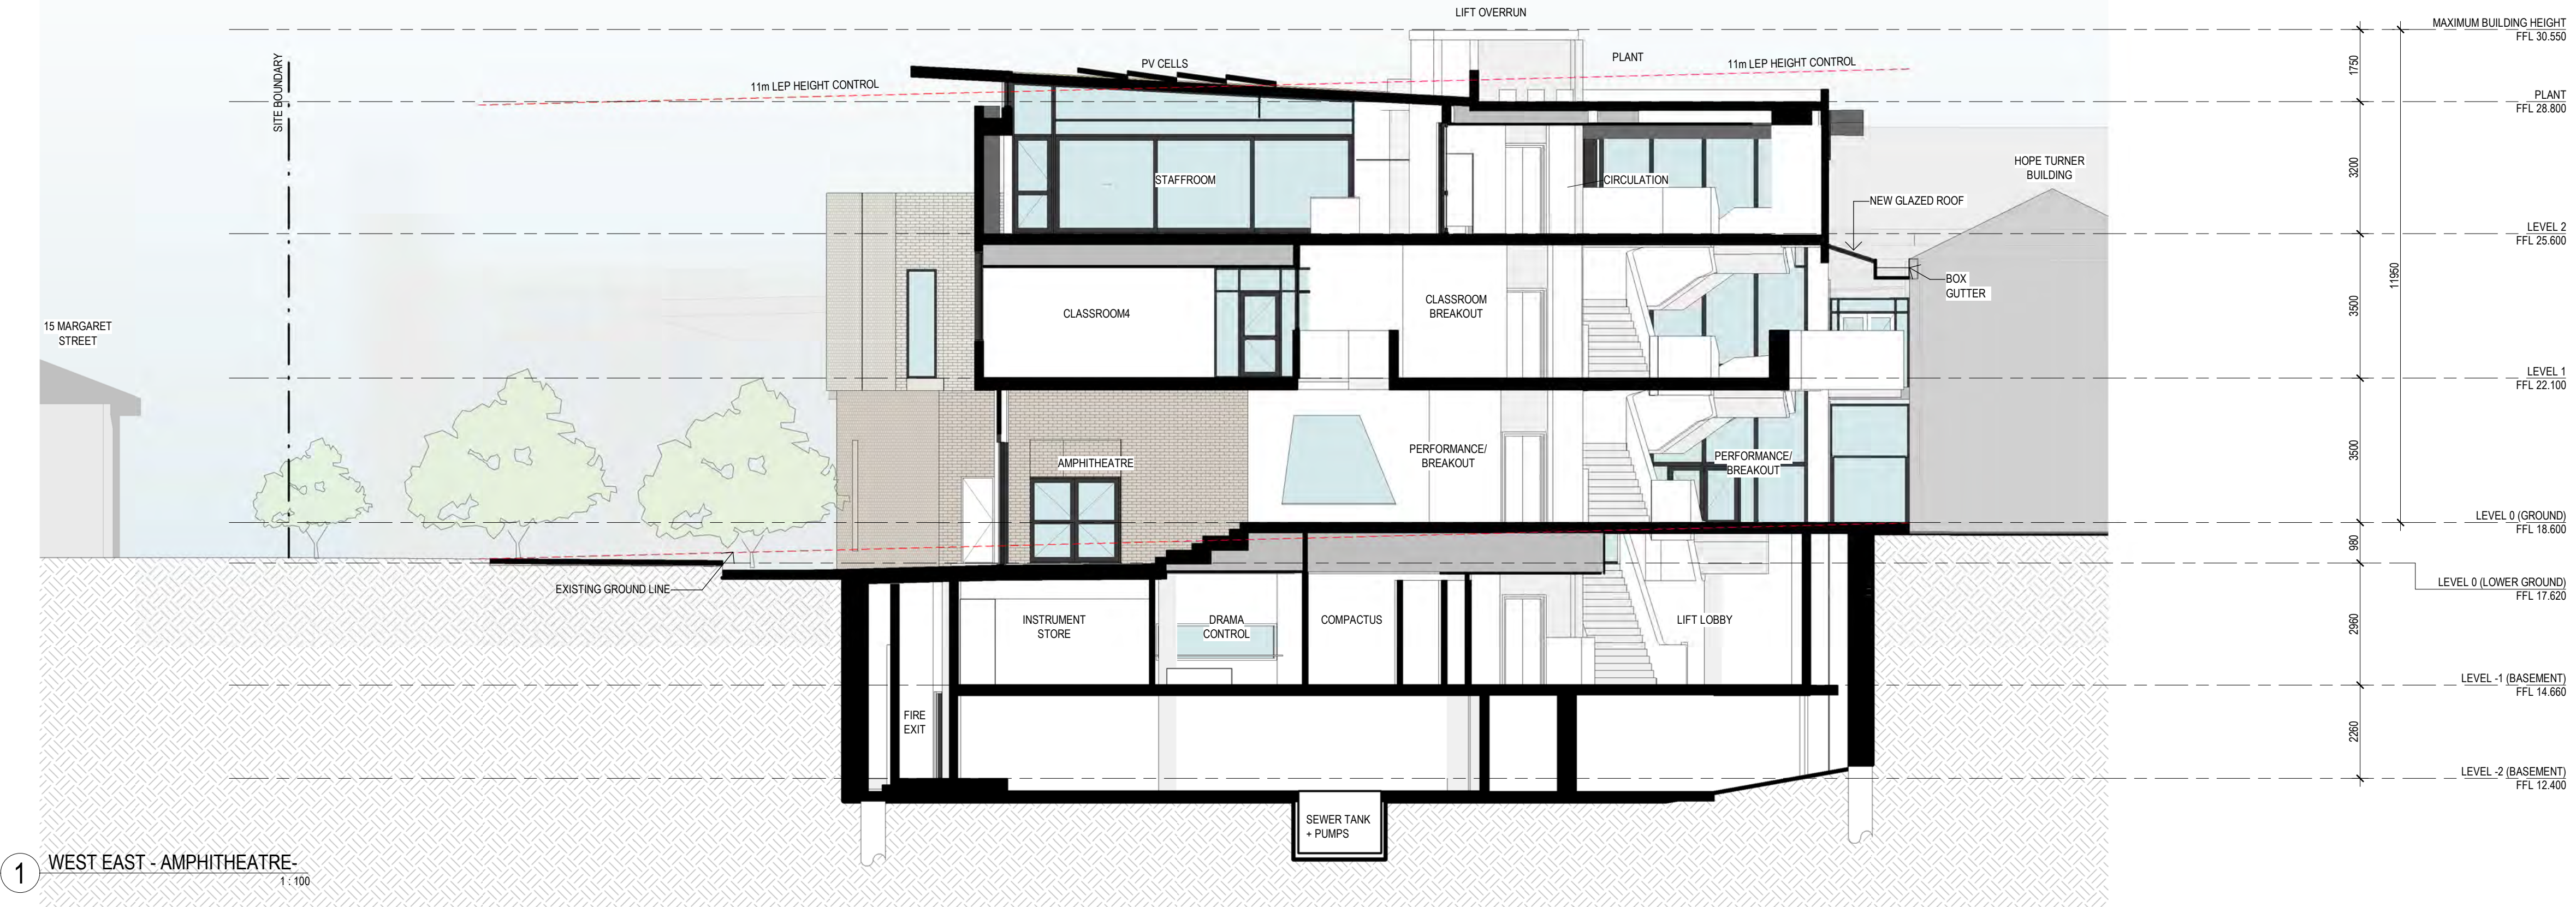



1 NORTH SOUTH - DRAMA  
1:100

Drawing Status  
**NOT FOR CONSTRUCTION**

| MATERIAL - LEGEND |                                         |
|-------------------|-----------------------------------------|
| CODE              | DESCRIPTION                             |
| AL1               | ALUMINIUM PC FINISH TO MATCH MC         |
| BRK1              | BRICK WORK - HIGHLIGHT                  |
| BRK2              | BRICK WORK - BATCHED DARKER             |
| CFC               | COMPRESSED FIBRE CEMENT PANELS - GREY   |
| CNC1              | CONCRETE PAVING TILES TO MATCH EXISTING |
| CONC-1            | CONCRETE FLOOR FINISH-TYPE 1            |
| CONC-2            | CONCRETE FLOOR FINISH-TYPE 2            |
| CPT               | CARPET                                  |
| CT                | CEILING TILES                           |
| GLS1              | ALUMINIUM FRAMED GLAZING (CLEAR)        |
| MC                | METAL CLADDING                          |
| MR                | METAL ROOF                              |
| PE                | GYPSUM WALL BOARD                       |
| PLY1              | PLYWOOD                                 |
| STN1              | TILE FLOOR                              |
| TF                | TIMBER FLOOR BOARDS                     |
| TL                | TILE FLOOR                              |
| VNL               | VINYL FLOOR                             |

NOTE:  
ALL DIMENSIONS AND EQUIPMENT  
POSITIONS SHOWN IN THE TECHNICAL  
DRAWINGS ARE INDICATIVE AND  
SUBJECT TO CHANGE DURING DETAILED  
DESIGN STAGE.

|   |          |                         |    |    |
|---|----------|-------------------------|----|----|
| 1 | 20.02.19 | ISSUE FOR COORDINATION  | JW | AD |
| 2 | 06.03.19 | ISSUE FOR COORDINATION  | JW | AD |
| 3 | 22.03.19 | ISSUE FOR COST PLAN 3   | JW | AD |
| A | 23.04.19 | DEVELOPMENT APPLICATION | JW | ML |

| No | Date | Description | Ver | Appr |
|----|------|-------------|-----|------|
|----|------|-------------|-----|------|

Revisions

Key

Client



Architect



79 Myrtle Street Chippendale NSW 2008 AUSTRALIA  
ph +61 2 9311 8222 fx +61 2 9311 8200  
ABN 53 003 782 250

Project

**MERIDEN CENTRE FOR MUSIC**  
13 MARGARET STREET,  
STRATHFIELD NSW 2135

Proj No. 18019


Drawing Title

**SECTIONS**


|                     |             |       |
|---------------------|-------------|-------|
| Scale               | Drawing No. | Issue |
| As indicated<br>@A1 | DA3201      | A     |
| 1 2 4 8 m           |             |       |

GRAPHIC SYMBOLS LEGEND


ADDITIONAL SHADOWS FROM  
PROPOSED DEVELOPMENT

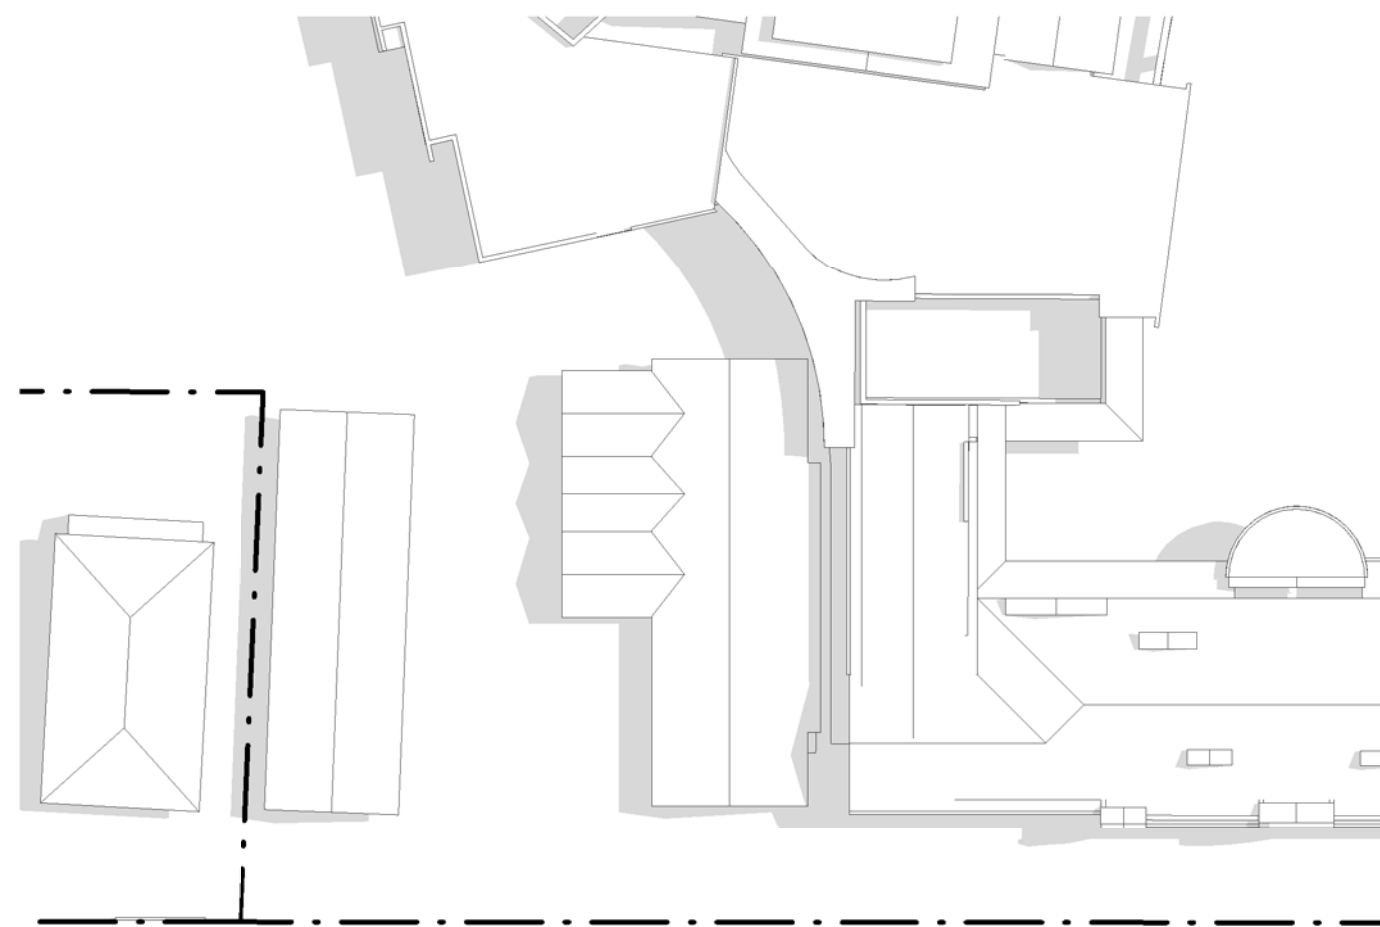

6 SHADOW DIAGRAM - SUMMER SOLSTICE - 9am -  
EXISTING

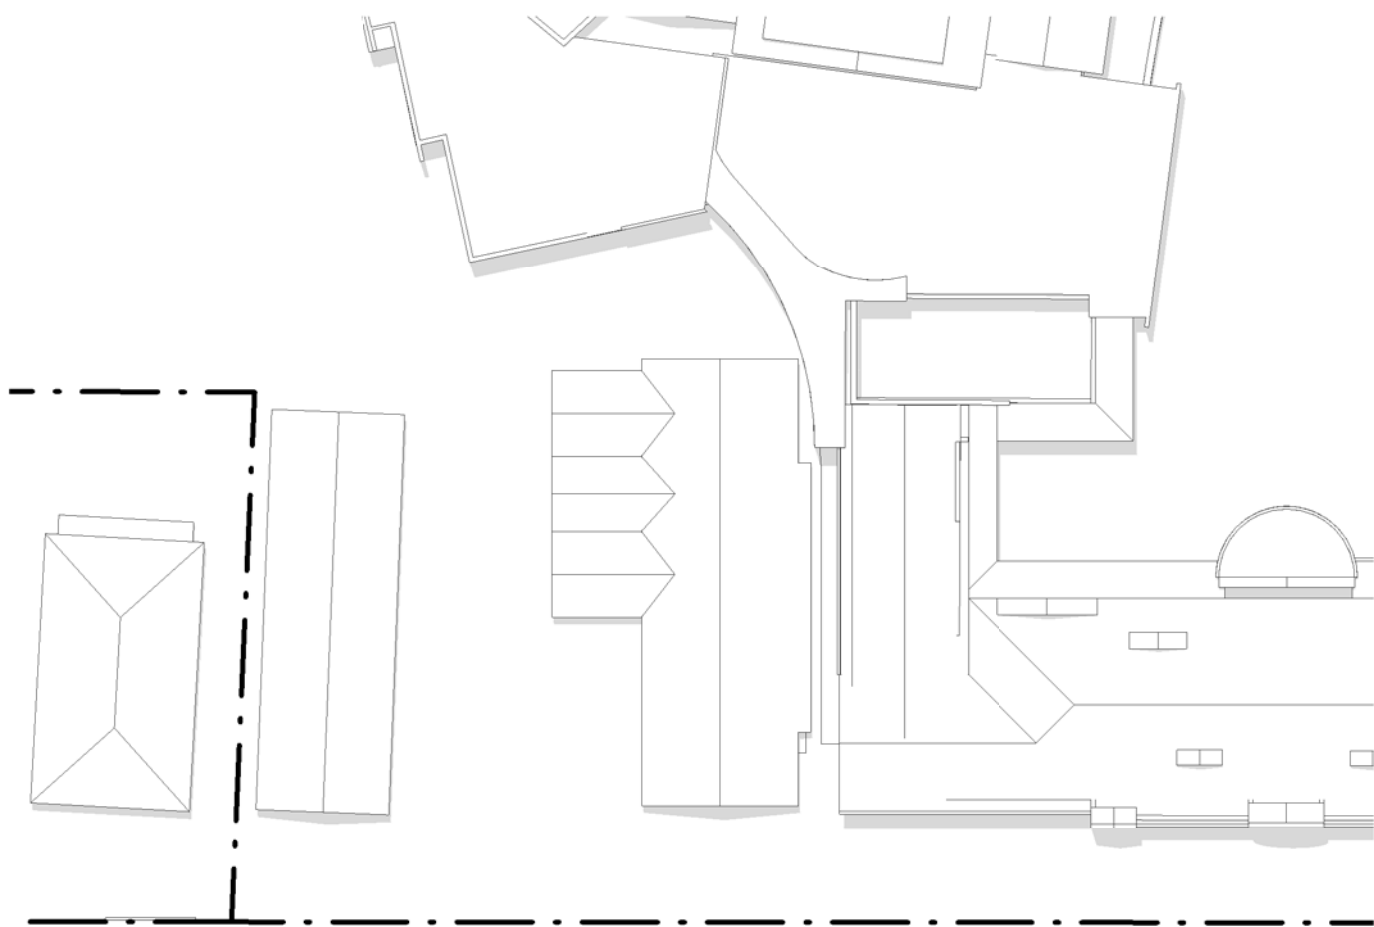

4 SHADOW DIAGRAM - SUMMER SOLSTICE - 12pm -  
EXISTING

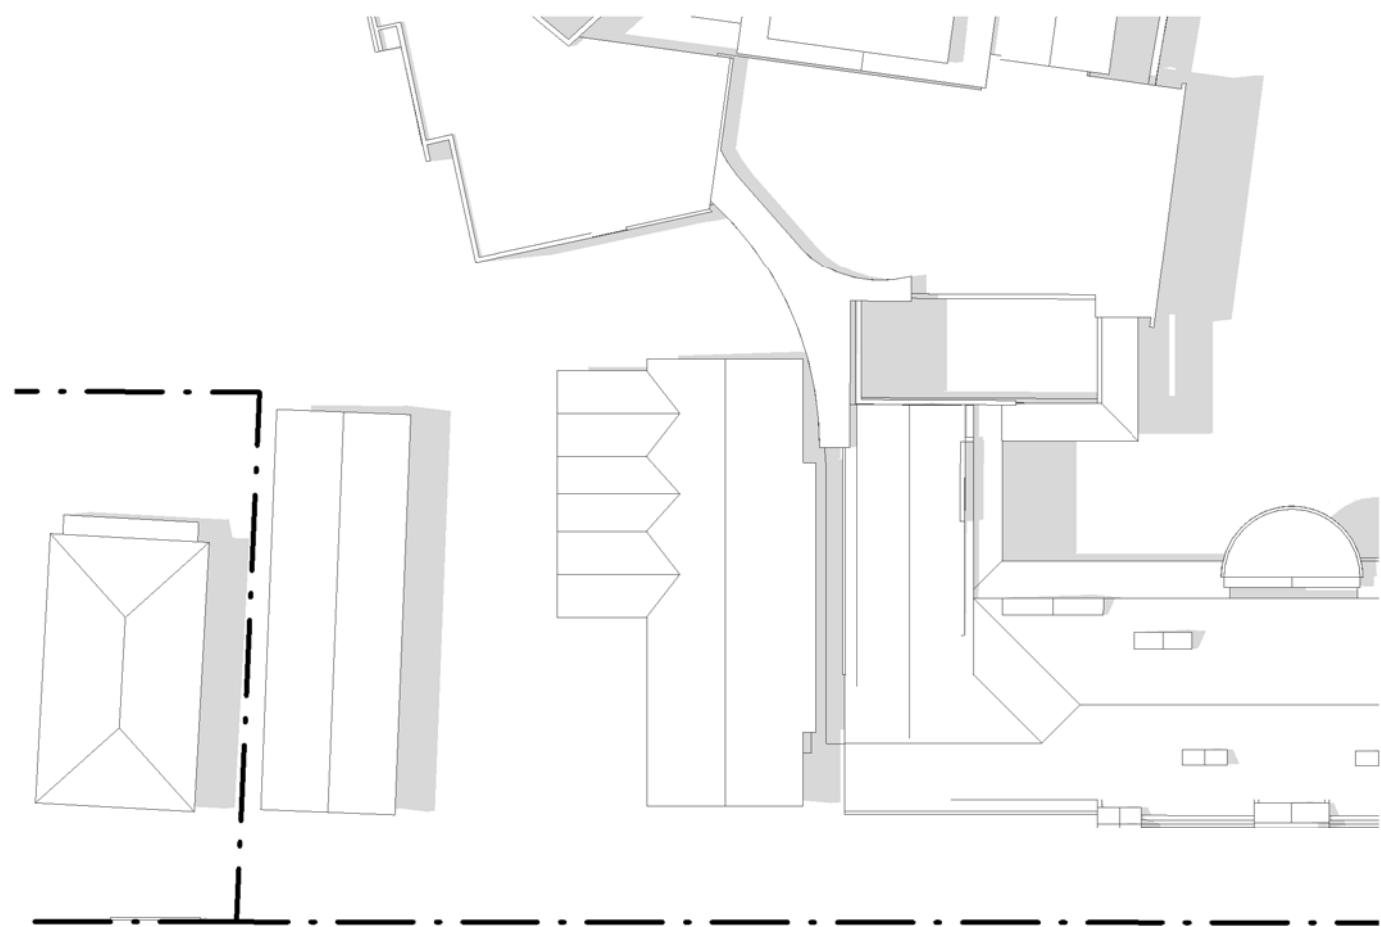

2 SHADOW DIAGRAM - SUMMER SOLSTICE - 3pm -  
EXISTING



5 SHADOW DIAGRAM - SUMMER SOLSTICE - 9am -  
PROPOSED




3 SHADOW DIAGRAM - SUMMER SOLSTICE - 12pm -  
PROPOSED



1 SHADOW DIAGRAM - SUMMER SOLSTICE - 3pm -  
PROPOSED

| A  | 23.04.19 | DEVELOPMENT APPLICATION | JW  | ML   |
|----|----------|-------------------------|-----|------|
| No | Date     | Description             | Ver | Aprv |

Revisions

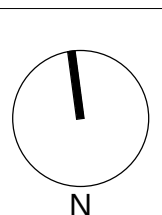

Client  
MERIDEN SCHOOL

Architect  
**AJ+C**  
ALLEN JACK+COTTER  
79 Myrtle Street Chippendale NSW 2008 AUSTRALIA  
pt +61 2 9311 8222 fx +61 2 9311 8200  
ABN 53 003 782 250

Project  
MERIDEN CENTRE FOR MUSIC  
13 MARGARET STREET,  
STRATHFIELD NSW 2135

Proj No. 18019


Drawing Title  
SHADOW DIAGRAMS - SUMMER

| Scale       | Drawing No. | Issue |
|-------------|-------------|-------|
| 1 : 500 @A1 | DA5100      | A     |

0 10 20 40 80 m


GRAPHIC SYMBOLS LEGEND

ADDITIONAL SHADOWS FROM PROPOSED DEVELOPMENT

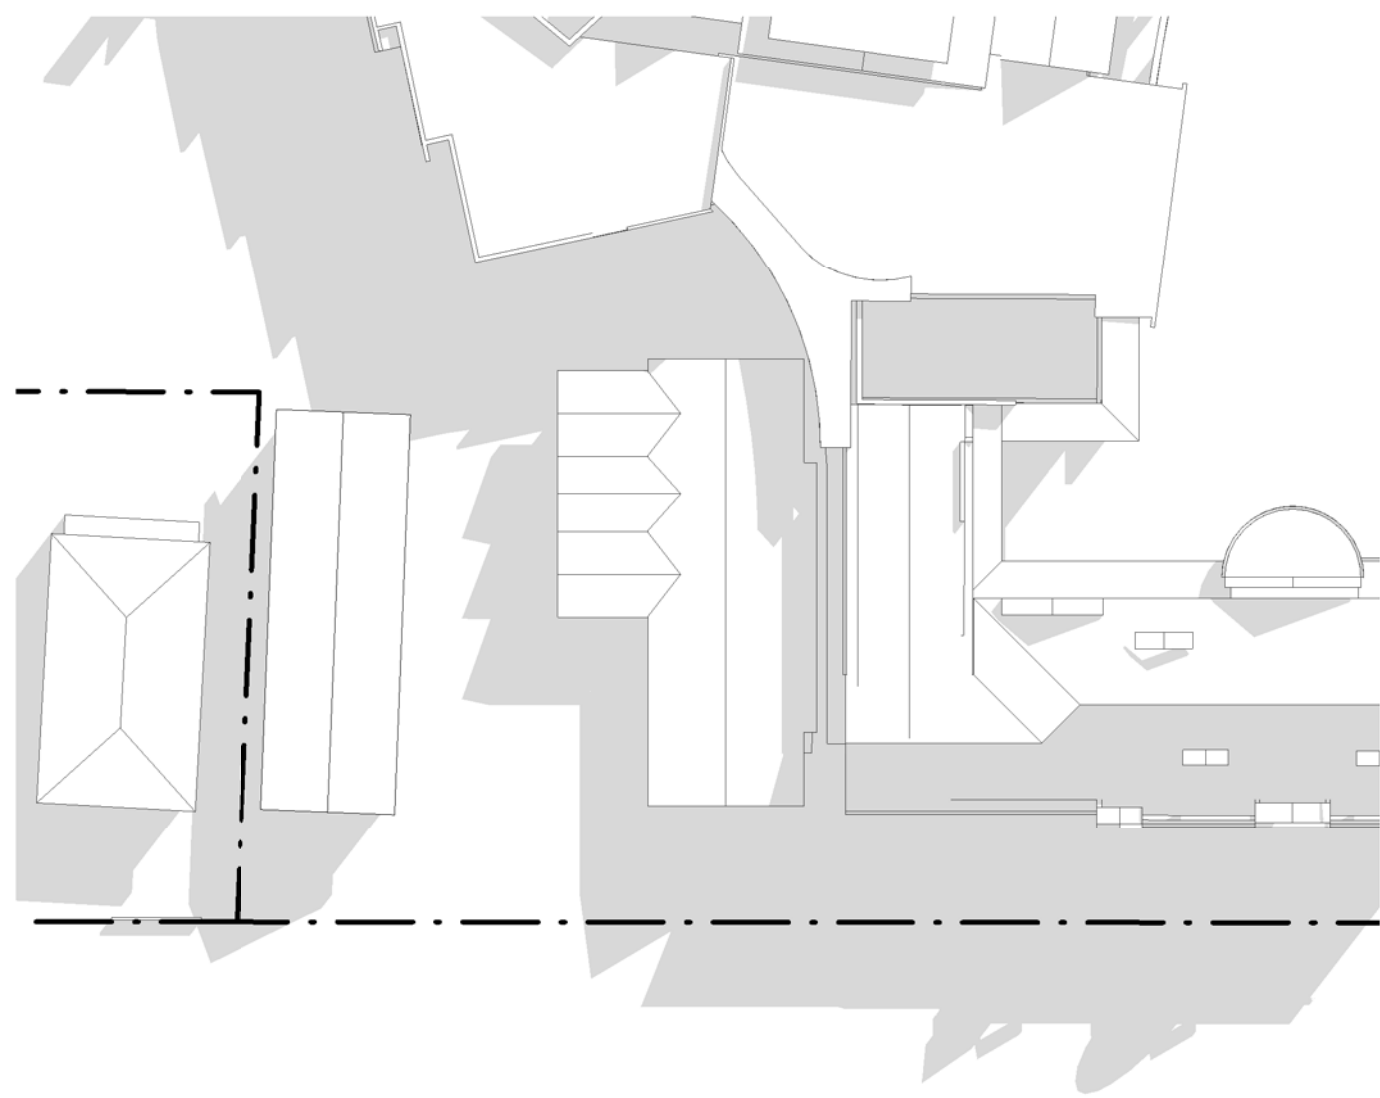


SHADOW DIAGRAM - WINTER SOLSTICE - 9am -  
EXISTING

1 1 : 500

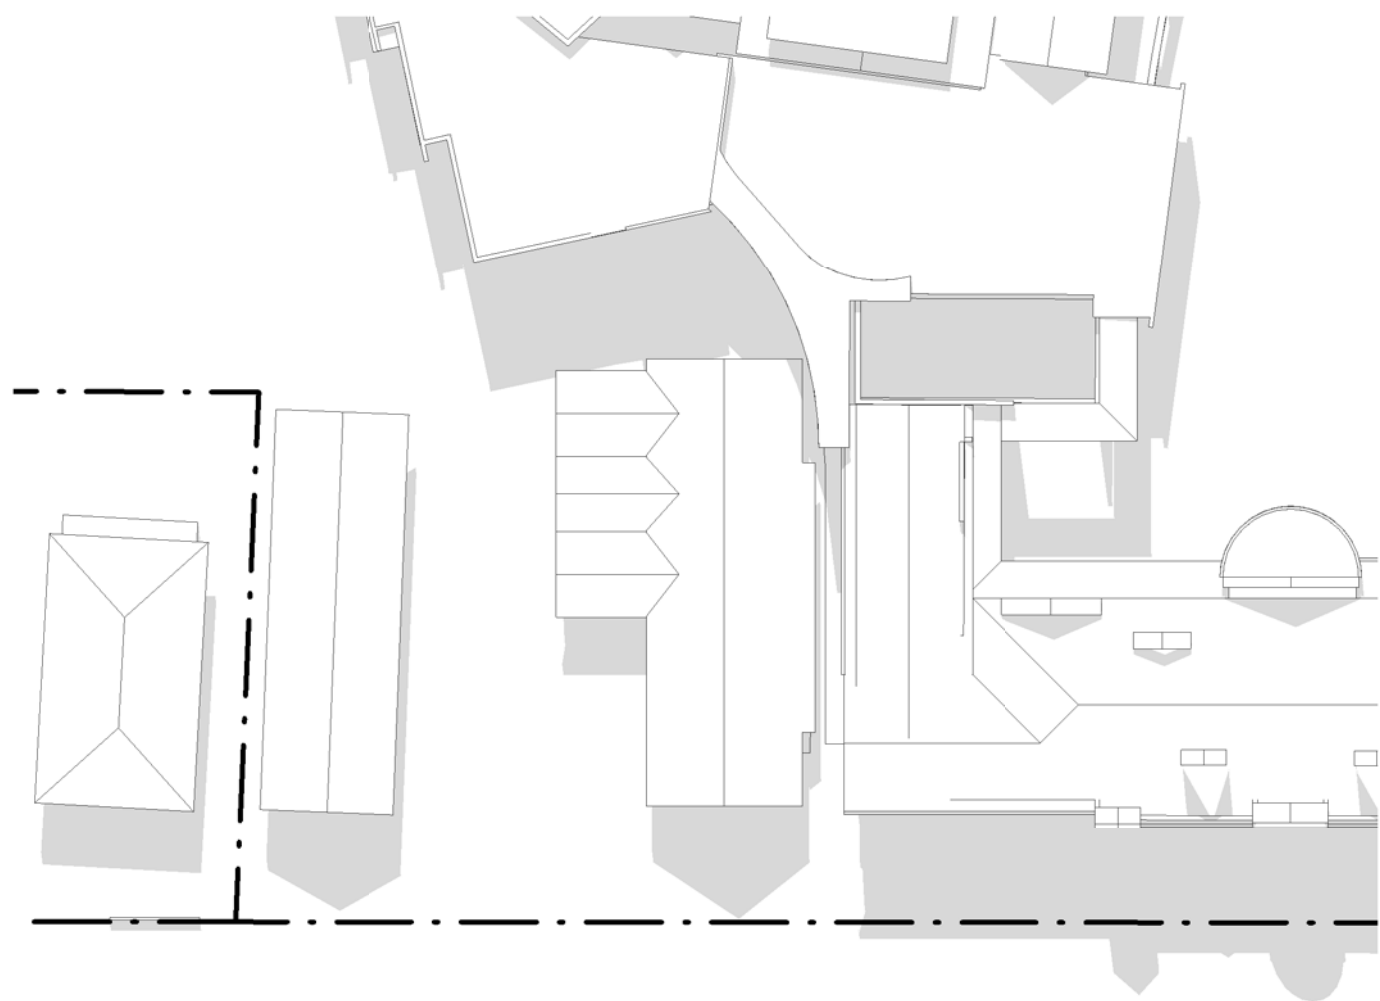


SHADOW DIAGRAM - WINTER SOLSTICE - 12pm -  
EXISTING

3 1 : 500

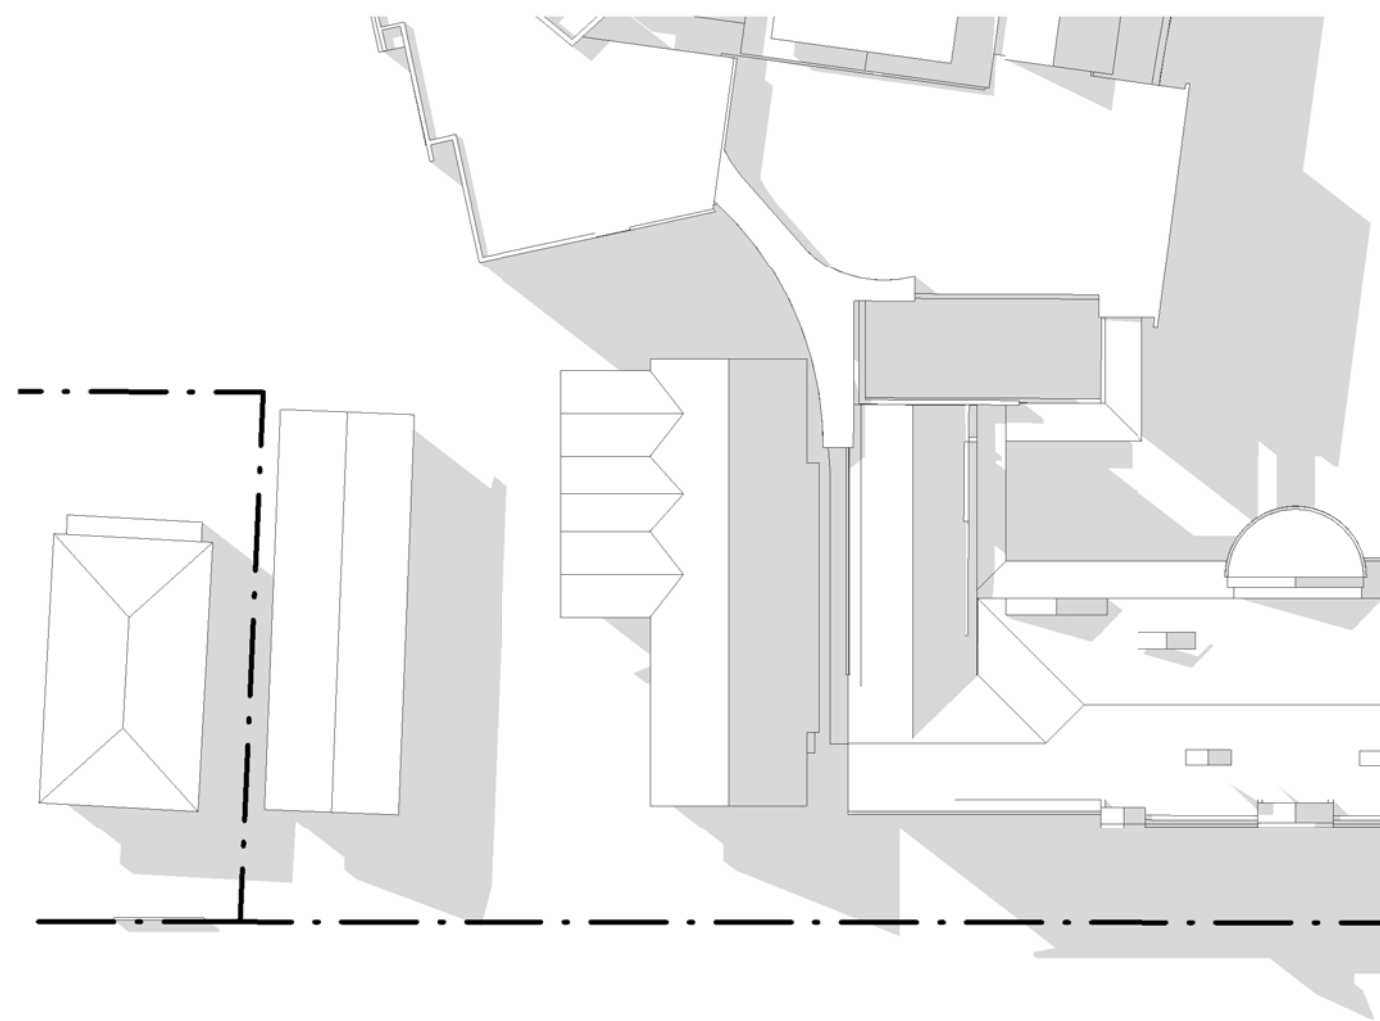


SHADOW DIAGRAM - WINTER SOLSTICE - 3pm -  
EXISTING

9 1 : 500

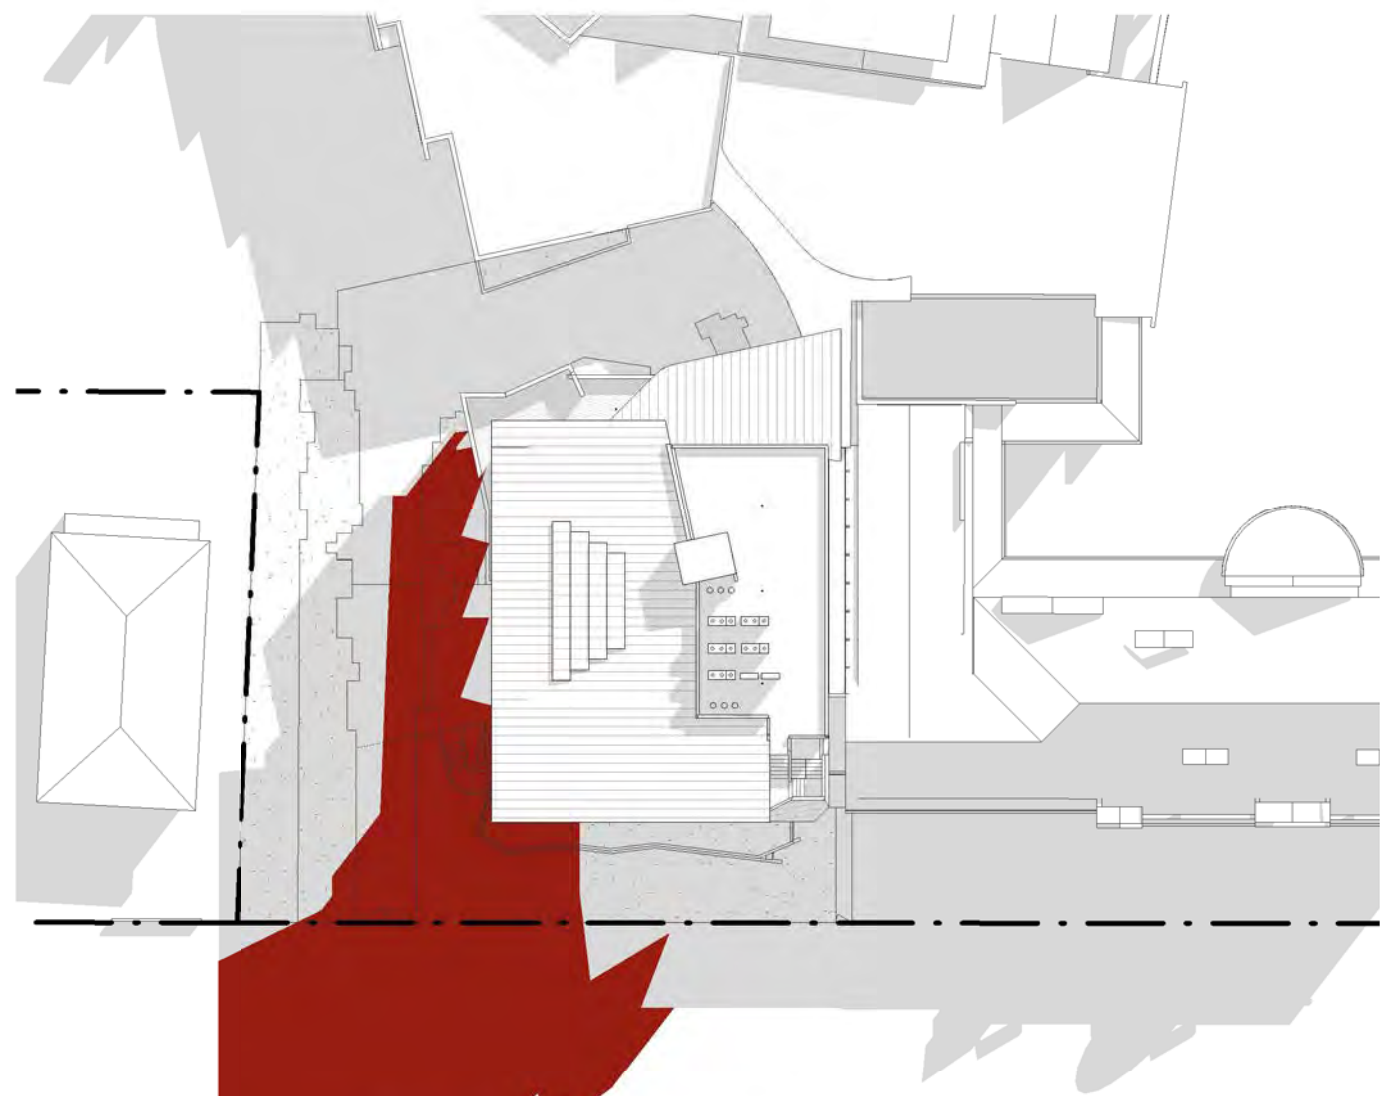

SHADOW DIAGRAM - WINTER SOLSTICE - 9am -  
PROPOSED

2 1 : 500

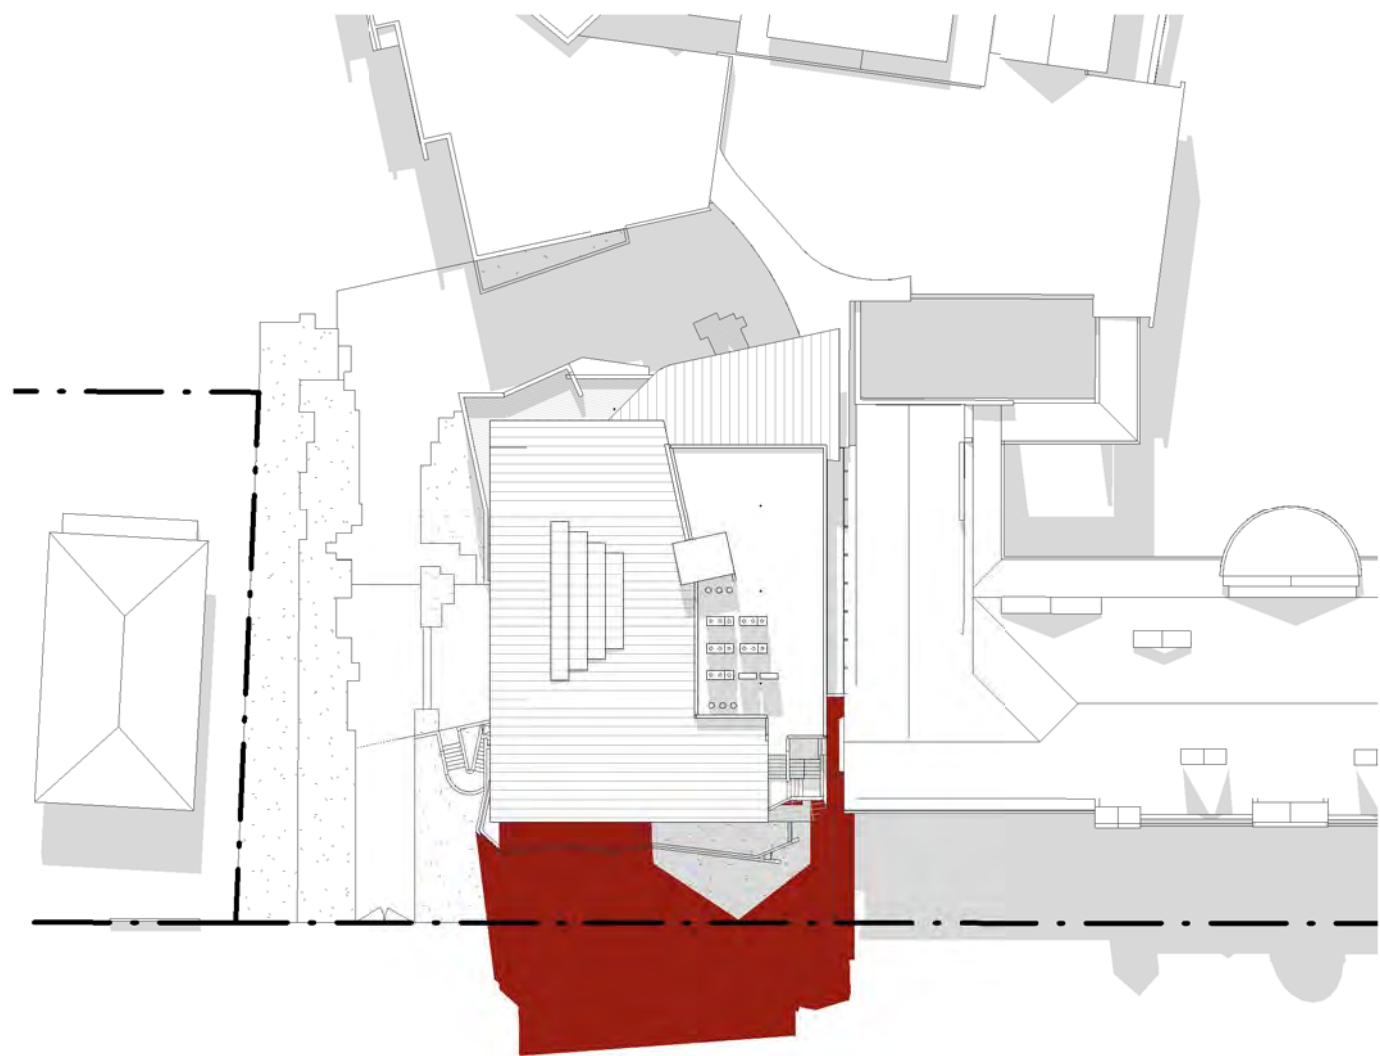

SHADOW DIAGRAM - WINTER SOLSTICE - 12pm -  
PROPOSED

4 1 : 500




SHADOW DIAGRAM - WINTER SOLSTICE - 3pm -  
PROPOSED

10 1 : 500

| A  | 23.04.19 | DEVELOPMENT APPLICATION | JW  | ML   |
|----|----------|-------------------------|-----|------|
| No | Date     | Description             | Ver | Aprv |

Revisions

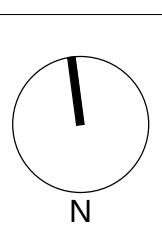

Client  
MERIDEN SCHOOL

Architect  
**AJ+C**  
ALLEN JACK+COTTER  
79 Myrtle Street Chippendale NSW 2008 AUSTRALIA  
pt +61 2 9311 6222 fx +61 2 9311 6200  
ABN 53 003 782 250

Project  
MERIDEN CENTRE FOR MUSIC  
13 MARGARET STREET,  
STRATHFIELD NSW 2135


Proj No. 18019

Drawing Title  
SHADOW DIAGRAMS - WINTER

| Scale       | Drawing No. | Issue |
|-------------|-------------|-------|
| 1 : 500 @A1 | DA5101      | A     |



SECTION 1-50 MARGARET STREET WALL

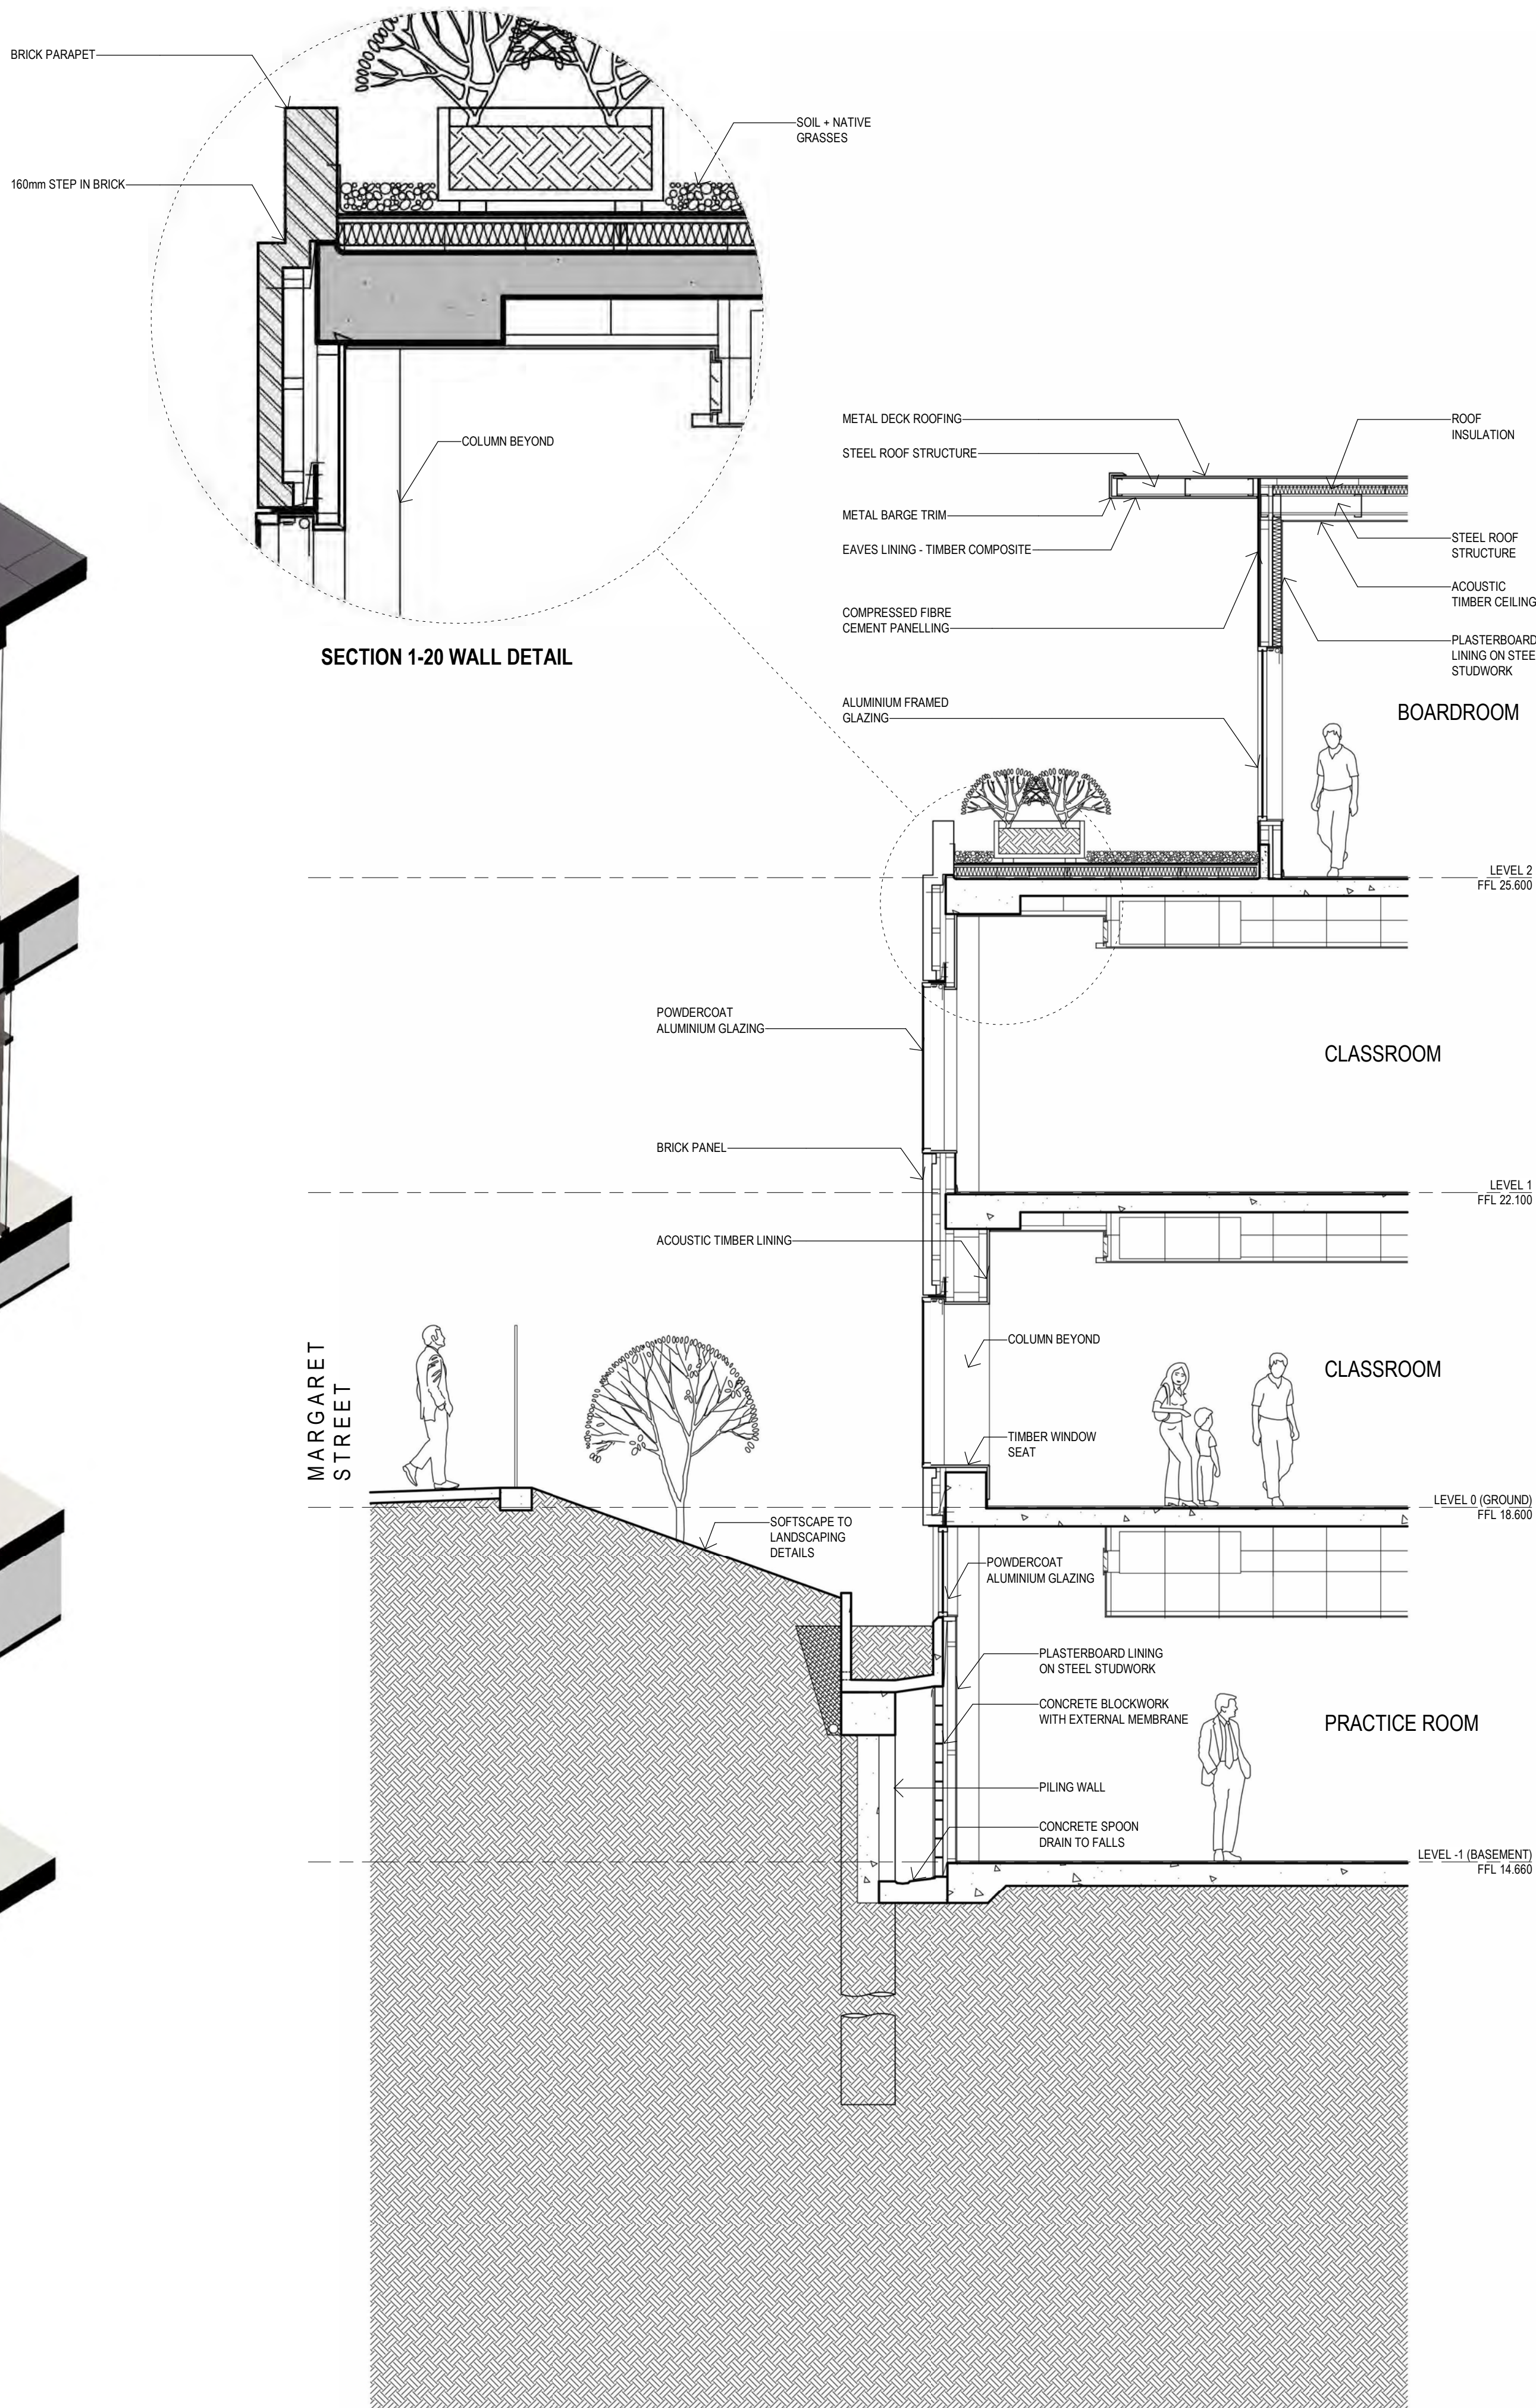

SECTION 1-20 WALL DETAIL

NOT FOR CONSTRUCTION

| No | Date     | Description             | Ver | Aprv |
|----|----------|-------------------------|-----|------|
| A  | 23.04.19 | DEVELOPMENT APPLICATION | JW  | ML   |

Revisions

Key

Client  
MERIDEN SCHOOL


Architect  
**AJ+C**  
ALLEN JACK+COTTER  
79 Myrtle Street Chippendale NSW 2008 AUSTRALIA  
ph +61 2 9311 8222 fx +61 2 9311 8200  
ABN 53 003 782 250

Project  
MERIDEN CENTRE FOR MUSIC  
13 MARGARET STREET,  
STRATHFIELD NSW 2135

Proj No. 18019

Drawing Title  
WALL DETAIL

| Scale                                        | Drawing No. | Issue |
|----------------------------------------------|-------------|-------|
| As indicated<br>@A1<br>1:200 400 800 1600 mm | DA6100      | A     |

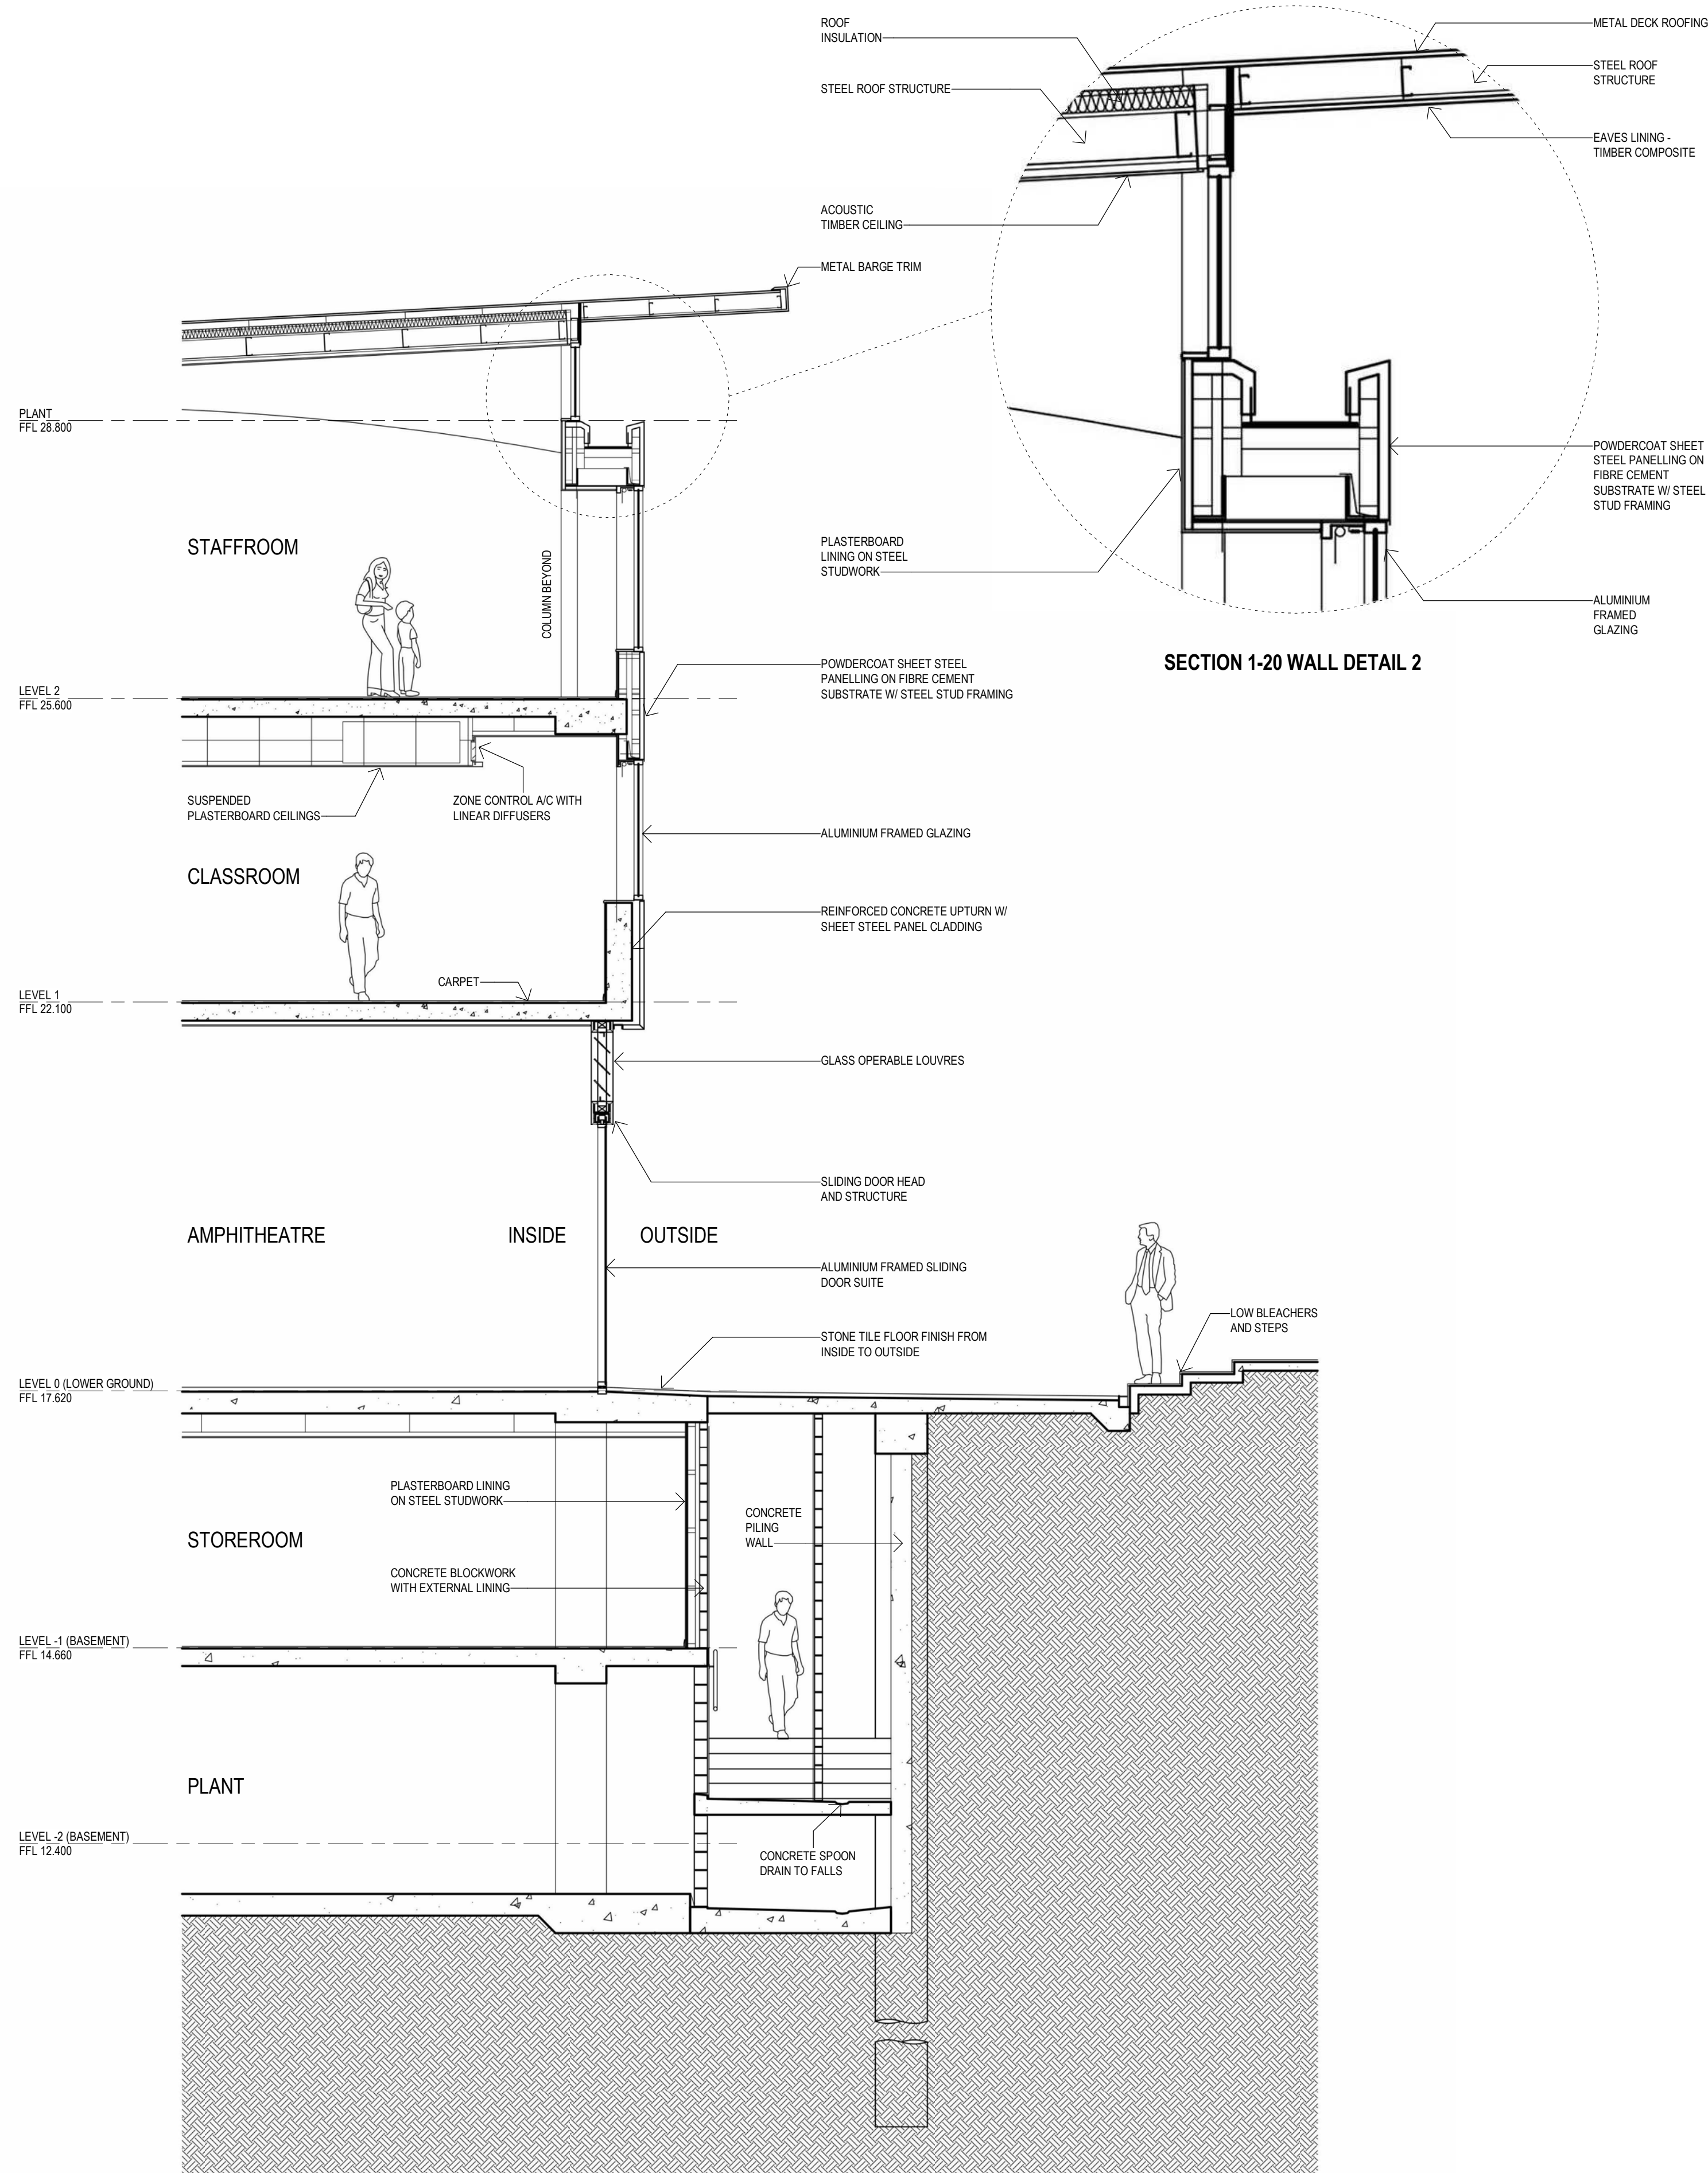

WALL SECTION - AMPHITHEATRE - 1-20



| No | Date | Description | JW | ML |
|----|------|-------------|----|----|
|    |      |             |    |    |

Revisions

Key

Client  
MERIDEN SCHOOL

Architect  
**AJ+C**  
ALLEN JACK+COTTER  
79 Myrtle Street Chippendale NSW 2008 AUSTRALIA  
ph +61 2 9311 8222 fx +61 2 9311 8200  
ABN 53 003 782 250

Project  
MERIDEN CENTRE FOR MUSIC  
13 MARGARET STREET,  
STRATHFIELD NSW 2135

Proj No. 18019

Drawing Title  
WALL DETAIL

| Scale                                        | Drawing No. | Issue |
|----------------------------------------------|-------------|-------|
| As indicated<br>@A1<br>1:200 400 800 1600 mm | DA6101      | A     |




1 PROPOSED CENTRE FOR MUSIC & DRAMA FACING NORTH-WEST FROM MARGARET STREET



2 PROPOSED CENTRE FOR MUSIC & DRAMA FACING EAST NORTH-EAST FROM MARGARET STREET

Drawing Status  
NOT FOR CONSTRUCTION

KEY PLAN - 1:1000

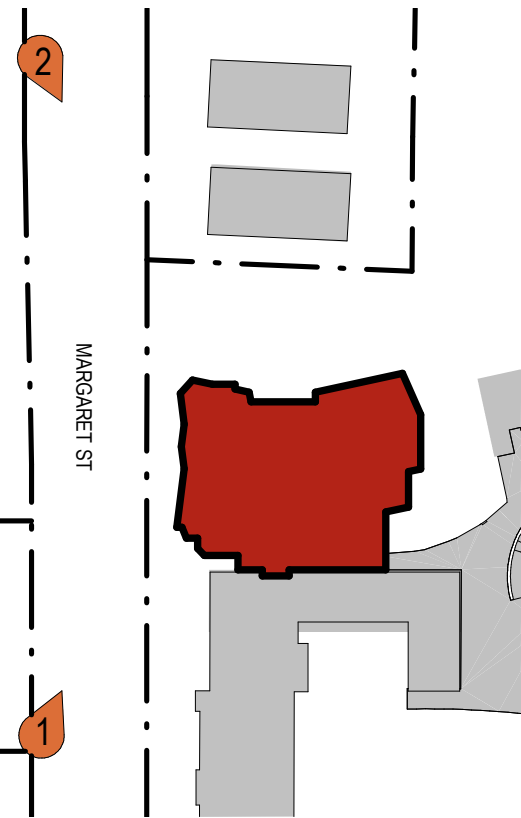

| 1  | 14.12.18 | ISSUE FOR COORDINATION  | JW  | AD   |
|----|----------|-------------------------|-----|------|
| 2  | 18.12.18 | ISSUE FOR COORDINATION  | JW  | AD   |
| 3  | 14.01.19 | ISSUE FOR COORDINATION  | JW  | AD   |
| 4  | 06.03.19 | ISSUE FOR COORDINATION  | JW  | AD   |
| 5  | 12.03.19 | ISSUE FOR COORDINATION  | JW  | AD   |
| 6  | 14.03.19 | ISSUE FOR COORDINATION  | JW  | AD   |
| A  | 23.04.19 | DEVELOPMENT APPLICATION | JW  | ML   |
| No | Date     | Description             | Ver | Aprv |

Revisions

Key

Client  
MERIDEN SCHOOL




Architect  
**AJ+C**  
ALLEN JACK COTTER  
79 Myrtle Street Chippendale NSW 2008 AUSTRALIA  
ph +61 2 9311 8222 fx +61 2 9311 8200  
ABN 53 003 782 250

Project  
MERIDEN CENTRE FOR MUSIC  
13 MARGARET STREET,  
STRATHFIELD NSW 2135

Proj No. 18019



Drawing Title  
PHOTOMONTAGE

|       |             |       |
|-------|-------------|-------|
| Scale | Drawing No. | Issue |
| N/A   | DA9600      | A     |

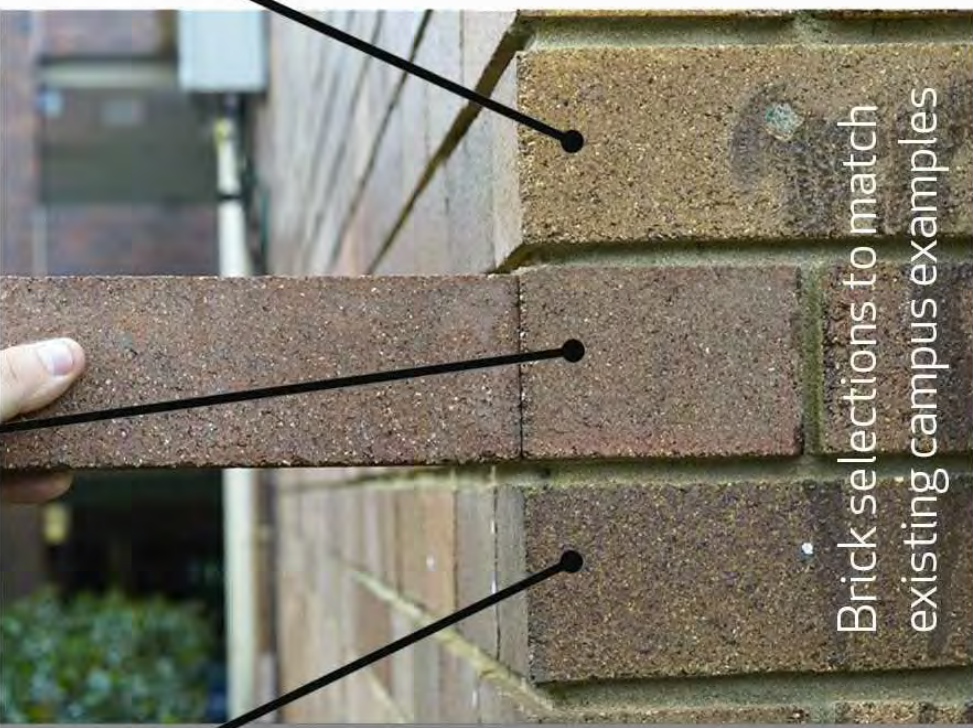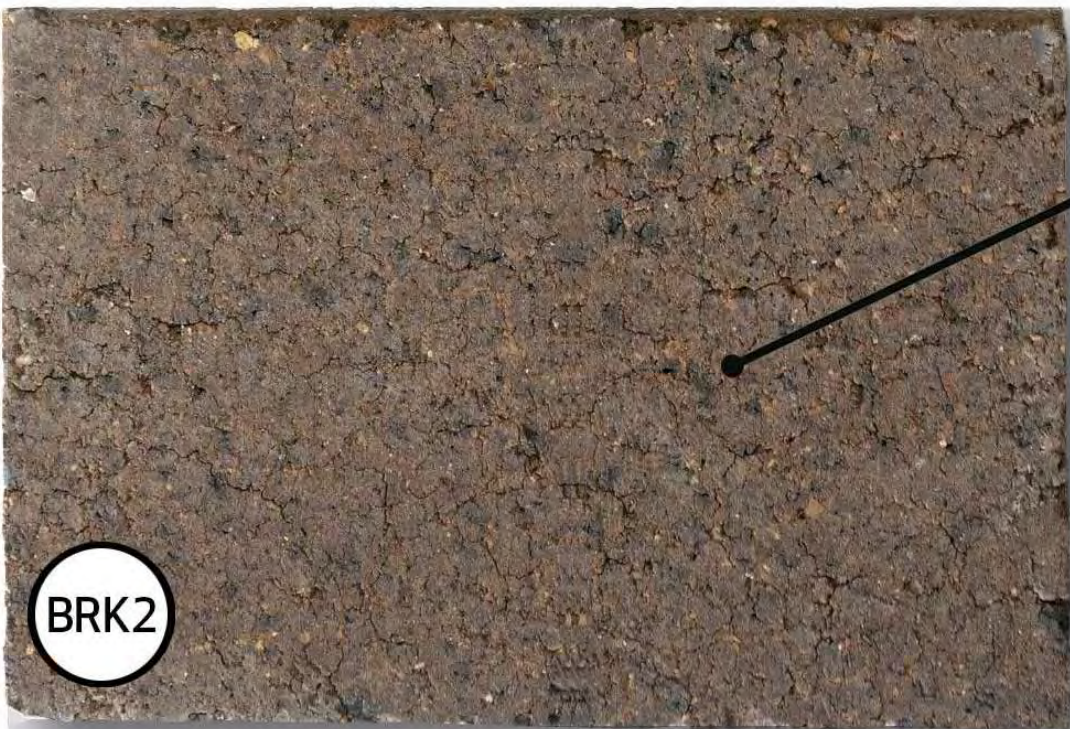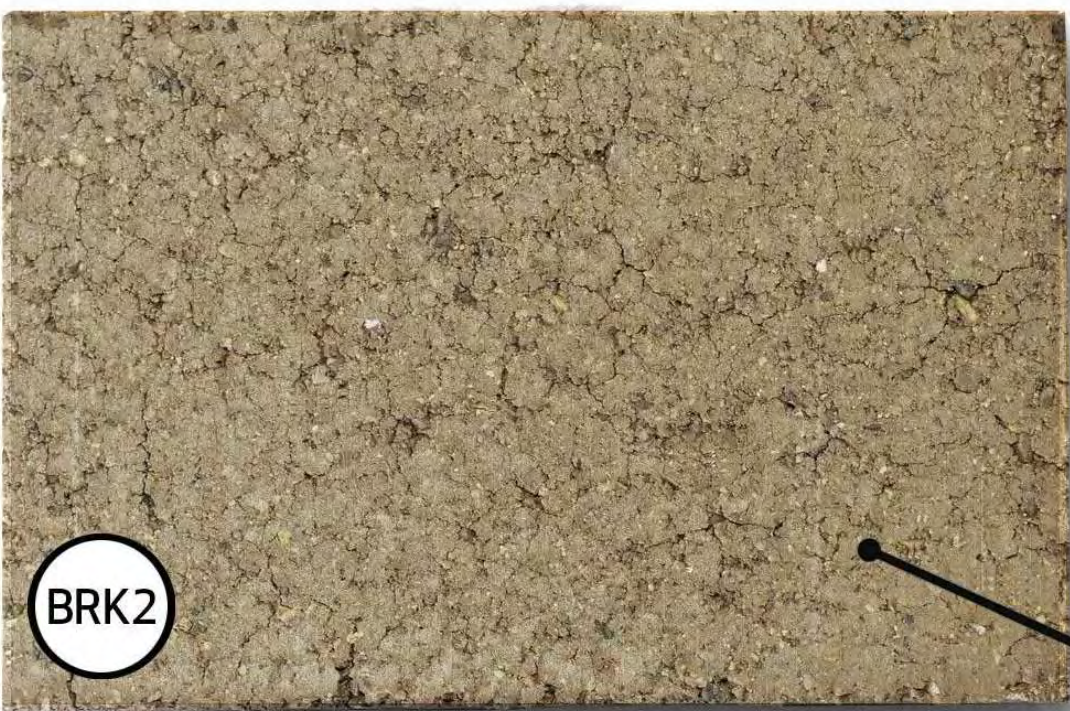

**MERIDEN CENTRE FOR MUSIC AND DRAMA**  
Preliminary Finishes Selections - Indicative only

- BRK1 Highlight brickwork
- BRK2 Base building brickwork - batched
- MC Metal cladding, window frames, roofing
- GLS1 Clear glazing in highlight brickwork area
- AL1 Aluminium P.C. finish to match MC
- CNCT Conc. paving tiles to match existing
- STN1 Amphitheatre floor tile
- CFC Compressed Fibre Cement Panelling

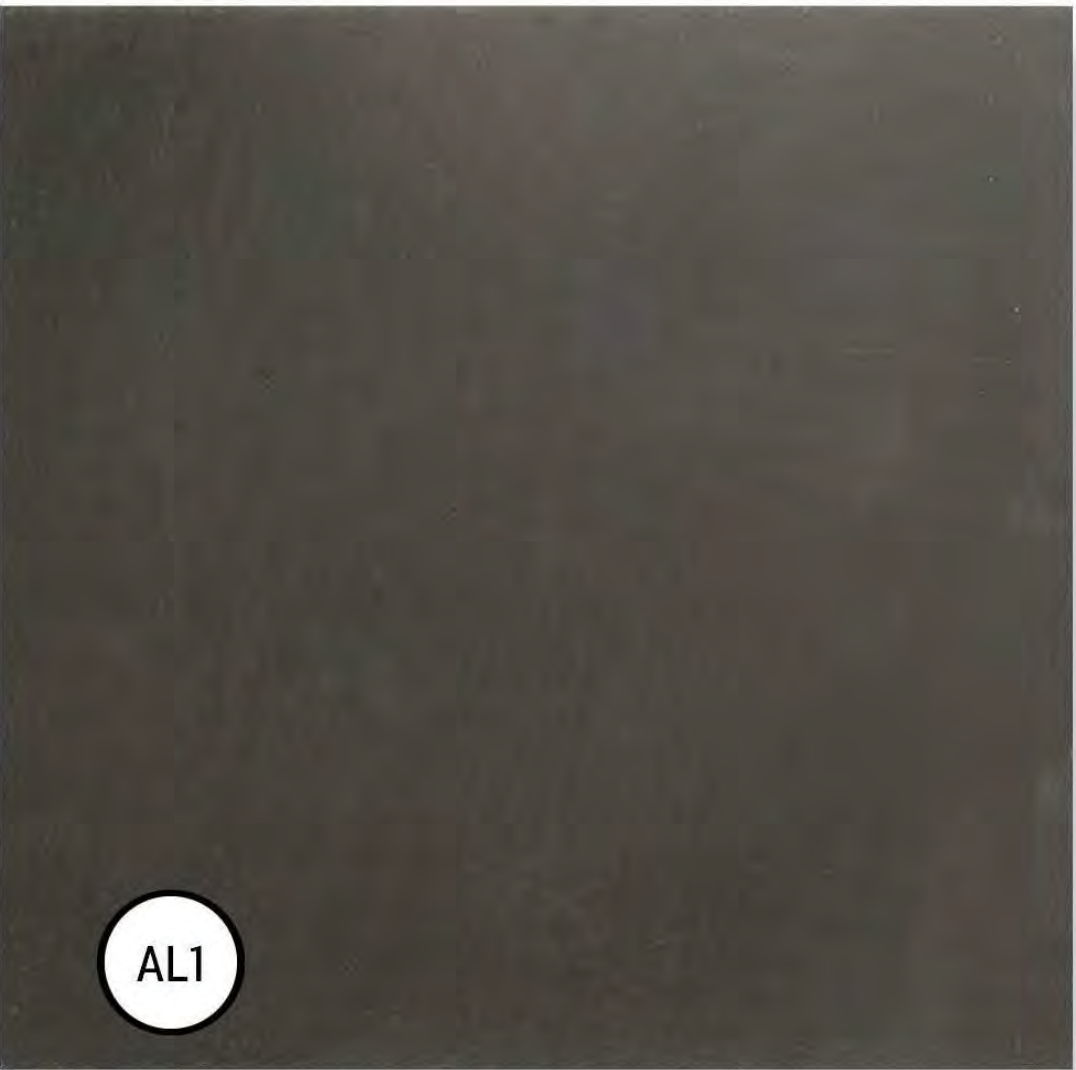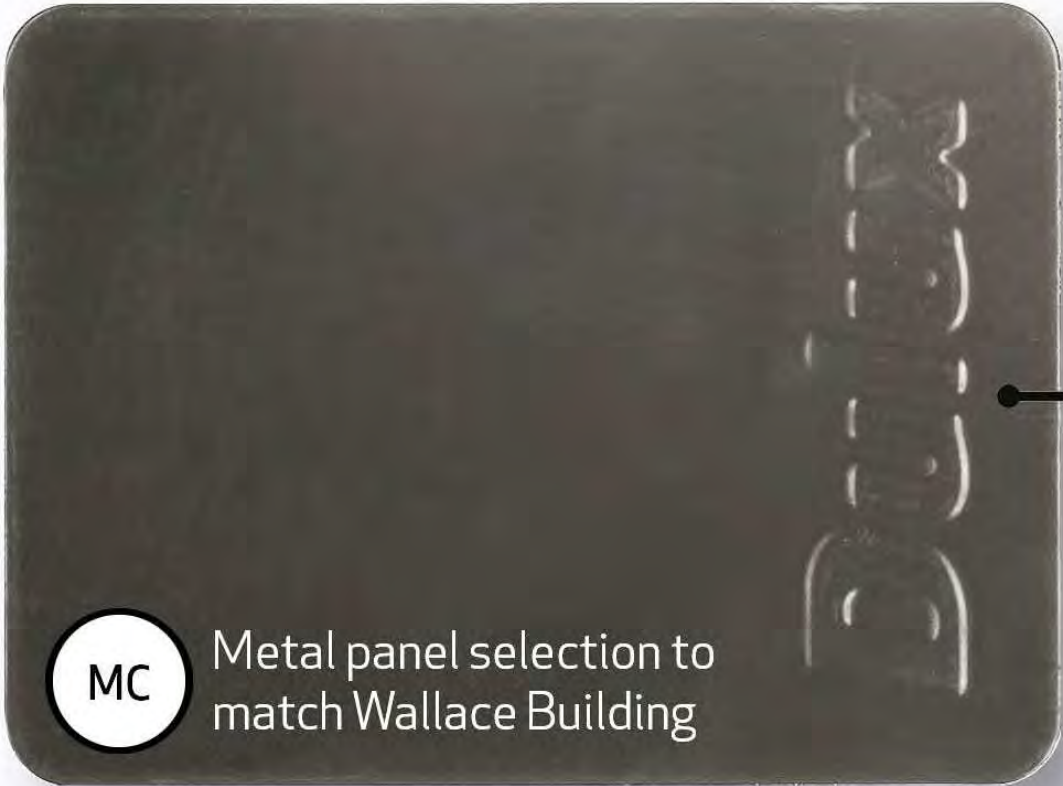

| A  | 23.04.19 | DEVELOPMENT APPLICATION | JW  | ML   |
|----|----------|-------------------------|-----|------|
| No | Date     | Description             | Ver | Aprv |

Revisions

Key

Client  
MERIDEN SCHOOL

Architect  
**AJ+C**  
ALLEN JACK+COTTER  
79 Myrtle Street Chippendale NSW 2008 AUSTRALIA  
ph +61 2 9311 8222 fx +61 2 9311 8200  
ABN 53 003 782 250

Project  
**MERIDEN CENTRE FOR MUSIC**  
13 MARGARET STREET,  
STRATHFIELD NSW 2135

Proj No. 18019

Drawing Title  
**MATERIALS BOARD**

| Scale | Drawing No. | Issue |
|-------|-------------|-------|
| N/A   | DA9700      | A     |