


LEGEND

BENCH MARK	▲
COMMS PIT	COM
TELSTRA PIT	TEL
LIGHT (MOUNTED)	ELP
ELECTRICITY PIT	EPIT
POWER POLE	PP
PIT WITH CONCRETE LID	CLID
PIT WITH METAL LID	MLID
SERVICE PIT	PIT
TRAFFIC LIGHT	TL
STREET SIGN	SS
BOLLARD	BOL
ROAD TRAFFIC AUTHORITY	RTA
GRATED INLET PIT	GIP
SEWER INSPECTION POINT	SIP
SEWER VENT	SEV
SEWER MANHOLE	SMH
HYDRANT	HYD
WATER METER	WM
FLAGPOLE	FP
GAS VALVE	GAS
WINDOW	W
DOOR	D
HEAD / SILL	H / S
VEHICLE CROSSING	(PC)
PRAM CROSSING	(PC)
KERB INLET PIT	KIP
TELSTRA	T
COMMUNICATION	C
GAS PIPE	G
TELSTRA	T
WATER PIPE	W
STORMWATER	
SEWER	S
ELECTRICITY (OVERHEAD)	P
ELECTRICITY (U'GROUND)	E
R.M.S.	RMS
UNKNOWN SERVICE	


NOTES

- 1) THE BOUNDARIES HAVE NOT BEEN MARKED
- 2) ALL AREAS AND DIMENSIONS HAVE BEEN COMPILED FROM PLANS MADE AVAILABLE BY THE OFFICE OF LAND & PROPERTY INFORMATION (NSW) AND ARE SUBJECT TO FINAL SURVEY
- 3) ORIGIN OF LEVELS ON A.H.D. IS TAKEN FROM SSM118117 R.L. 18.652 (A.H.D.) IN MARGARET STREET.
- 4) CONTOUR INTERVAL 0.5m
- 5) CONTOURS ARE INDICATIVE ONLY. ONLY SPOT LEVELS SHOULD BE USED FOR CALCULATIONS OF QUANTITIES WITH CAUTION
- 6) KERB LEVELS ARE TO THE TOP OF KERB UNLESS SHOWN OTHERWISE
- 7) AN INVESTIGATION OF UNDERGROUND SERVICES HAS BEEN MADE IN SOME AREAS OF THE PLAYGROUNDS AND THESE SERVICES HAVE BEEN SURVEYED. IN OTHER AREAS SERVICES HAVE BEEN PLOTTED FROM RELEVANT AUTHORITIES INFORMATION AND HAVE NOT BEEN SURVEYED. ALL RELEVANT AUTHORITIES SHOULD BE NOTIFIED PRIOR TO ANY EXCAVATION ON OR NEAR THE SITE
- 8) 8/.4/7 DENOTES TREE SPREAD OF 8m, TRUNK DIAMETER OF 0.4m & APPROX HEIGHT OF 7m
- 9) NO INVESTIGATION OF CERTIFICATE OF TITLE HAS BEEN MADE IN THIS AREA
- 10) SHOWS APPROXIMATE POSITION OF ROAD LINEMARKING AND IS INDICATIVE ONLY
- 11) BEARINGS SHOWN ARE MGA (MAP GRID OF AUSTRALIA) ADD APPROX. 1° TO OBTAIN TRUE BEARINGS

● EASEMENT FOR SEWERAGE VARIABLE WIDTH (SEE DP225421)


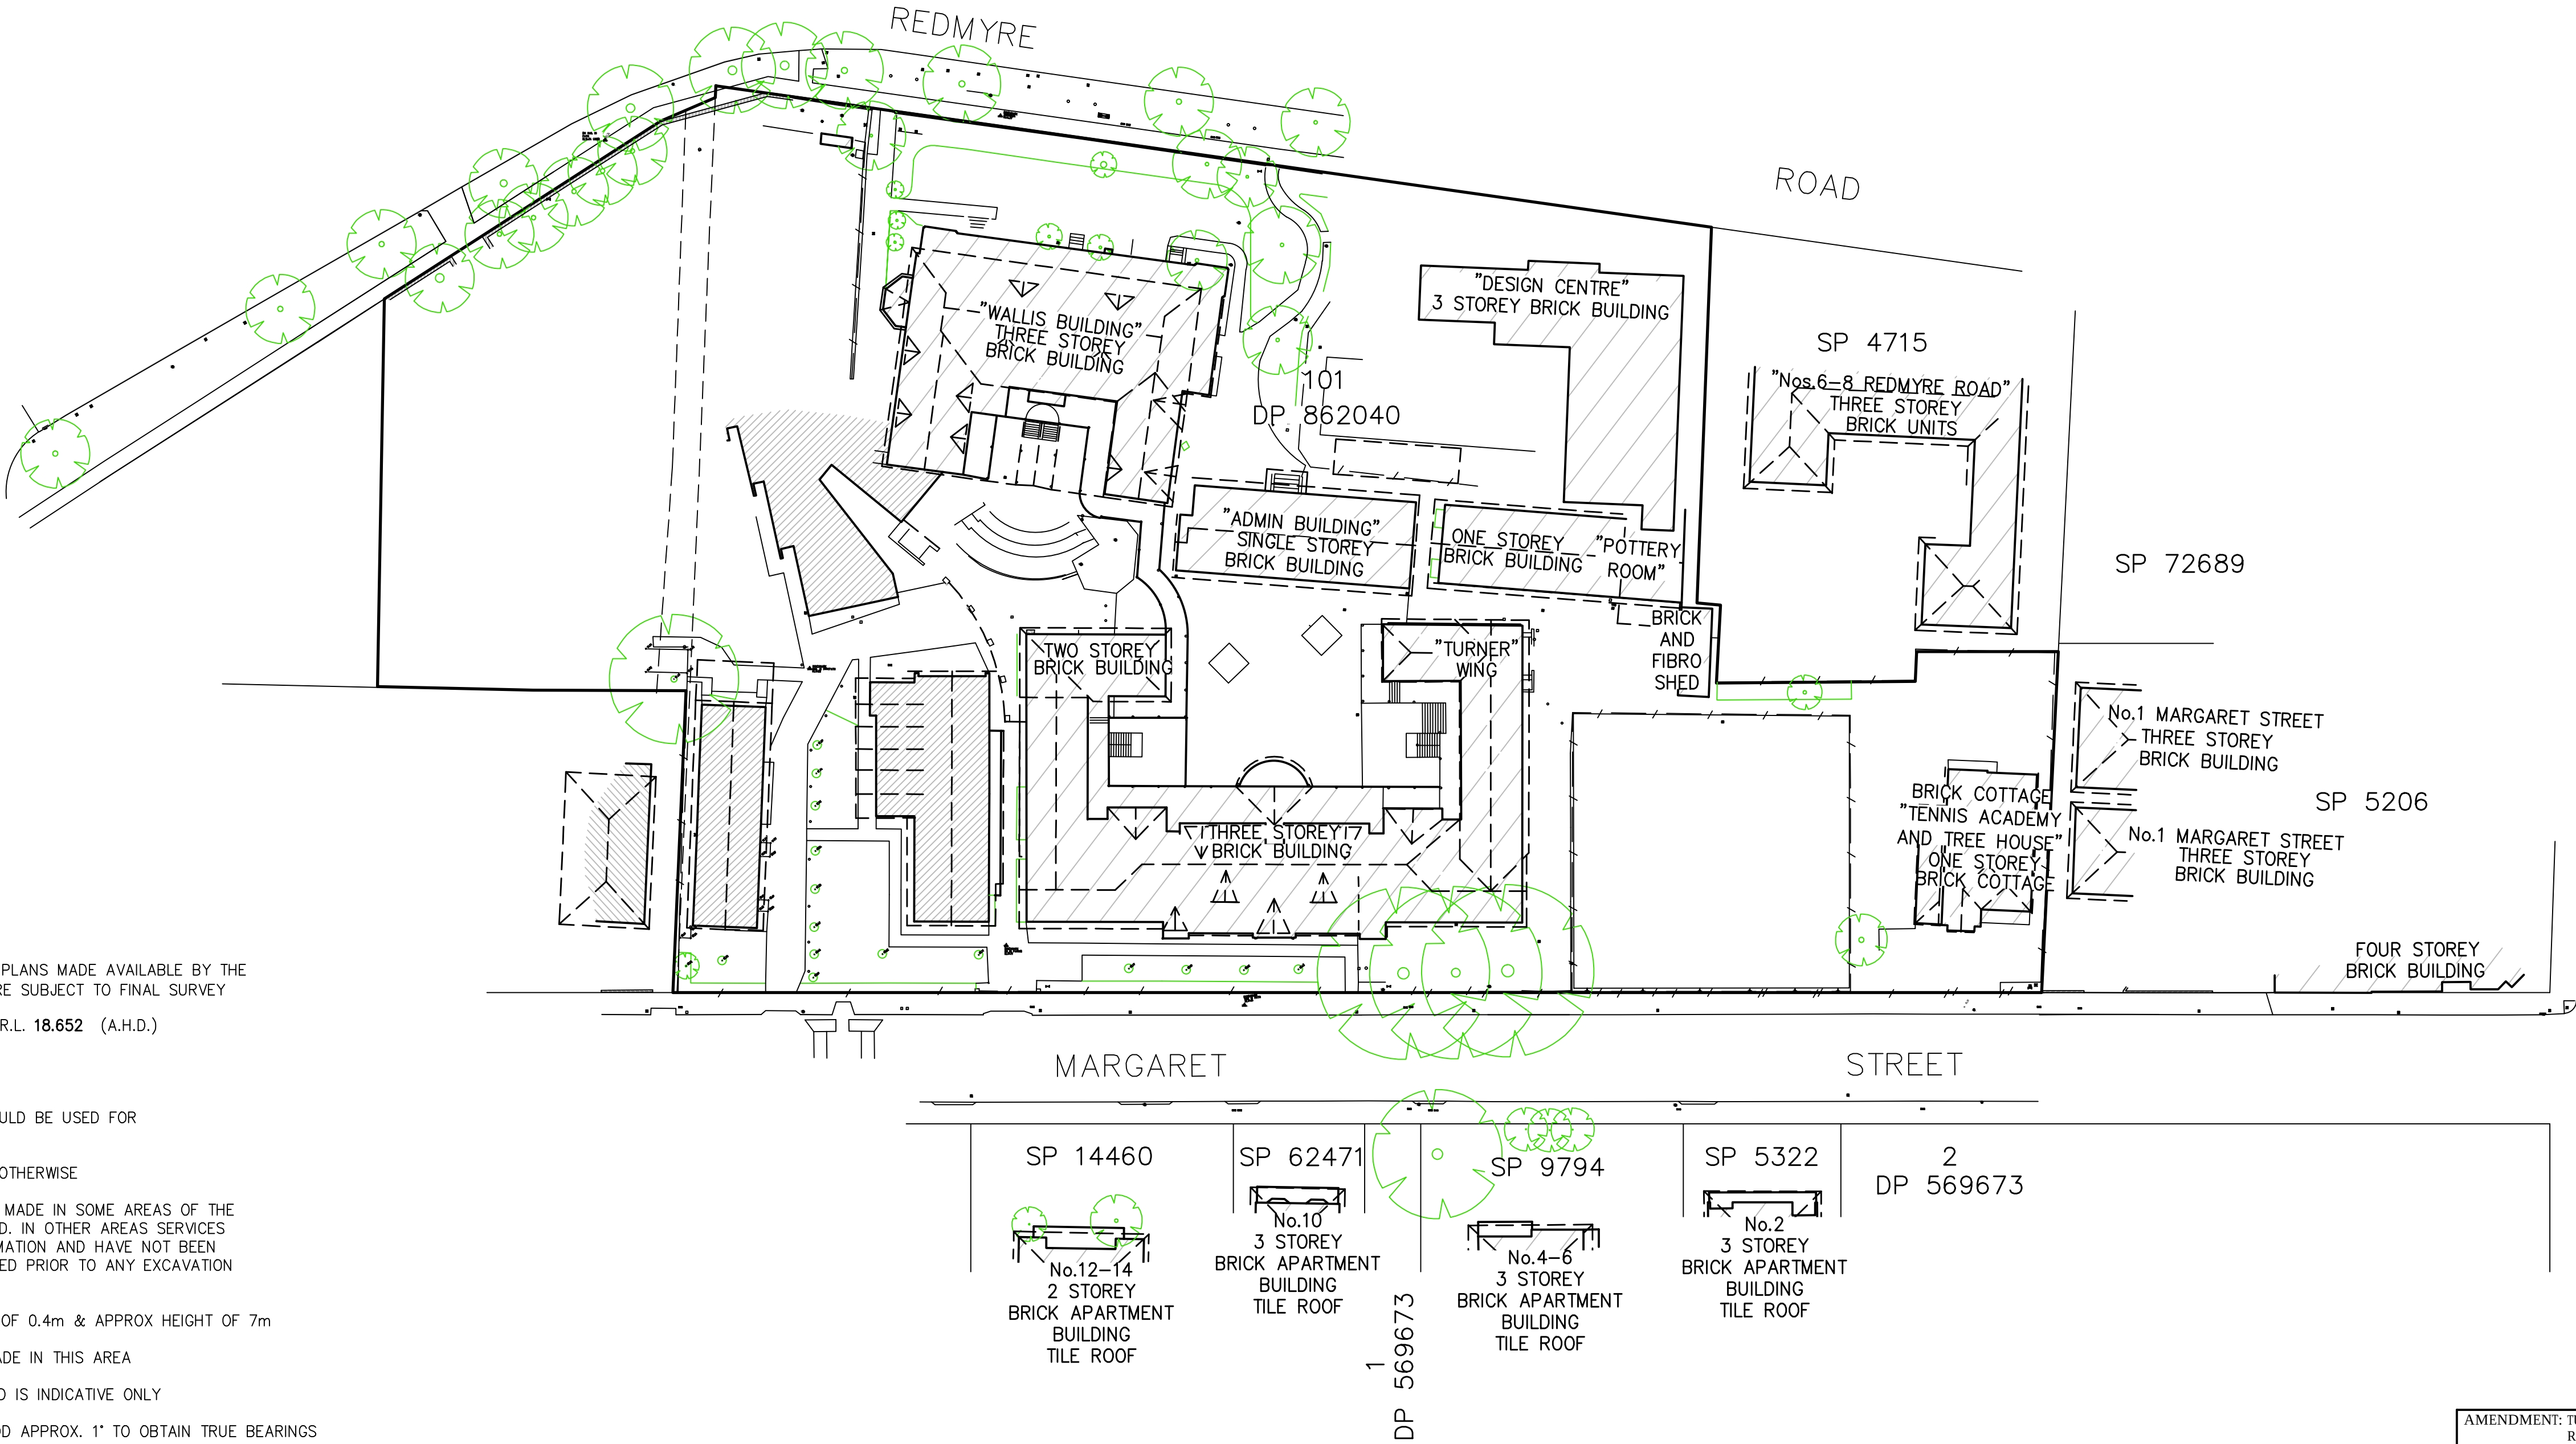


LOCALITY DIAGRAM 1:500


 


THIS IS THE PLAN REFERRED TO IN MY LETTER DATED: -	DATE OF SURVEY: 27-02-2013	 Registered Surveyors NSW www.lts.com.au Suite 1, Level 1 810 Pacific Highway Gordon NSW 2072 Locked Bag 5 Gordon NSW 2072 P 1300 587 000 F 02 9499 7760
	DATUM: AHD	
	SITE AREA: N/A	
Registered Surveyor NSW		

AMENDMENT: TURNER, HOPE SCIENCE BUILDING UPDATED REF:35598 008	DATE:18-01-2019
AMENDMENT: DBYD SERVICES EXTENDED, 3D MESH AMENDED REF:35598/007	DATE:26-07-2018
AMENDMENT: ADDITIONAL DETAIL & LEVELS ADDED REF:35598/007	DATE:18-07-2018
AMENDMENT: MUSIC CENTRE & DESIGN CENTRE BUILDINGS ADDED REF:42151	DATE:24-06-2015
AMENDMENT: EXTRA DETAIL AND LEVEL ADDED SHEETS 1 & 7 REF:41257	DATE:02-10-2014
AMENDMENT: STORMWATER DETAIL IN REDMYRE ROAD AND MARGARET ROAD ADDED REF:40425	DATE:03-12-2013
AMENDMENT: SHEET 11 ADDED ELEVATIONS, EXTRA UNDERGROUND SERVICE INFORMATION ADDED REF:40255	DATE:02-10-2013
AMENDMENT: SHEETS 4 AND 10 AMENDED	DATE: 13-05-2013
AMENDMENT: FLOOR PLANS ADDED	DATE: 3-05-2013
AMENDMENT: RIDGE LINES & RLS AMENDED	DATE:26-03-2013
CLIENT: MERIDEN ANGLICAN SCHOOL FOR GIRLS	ORIGINAL PLAN SIZE: A1
PLAN OF DETAIL AND LEVELS OF PART OF "MERIDEN ANGLICAN SCHOOL", No.10-28 REDMYRE ROAD, STRATHFIELD BEING LOT101 IN DP862040	PROJECT No: -
	JOB REFERENCE: 35598DT
LGA: STRATHFIELD	SHEET OF 16 SHEETS 1

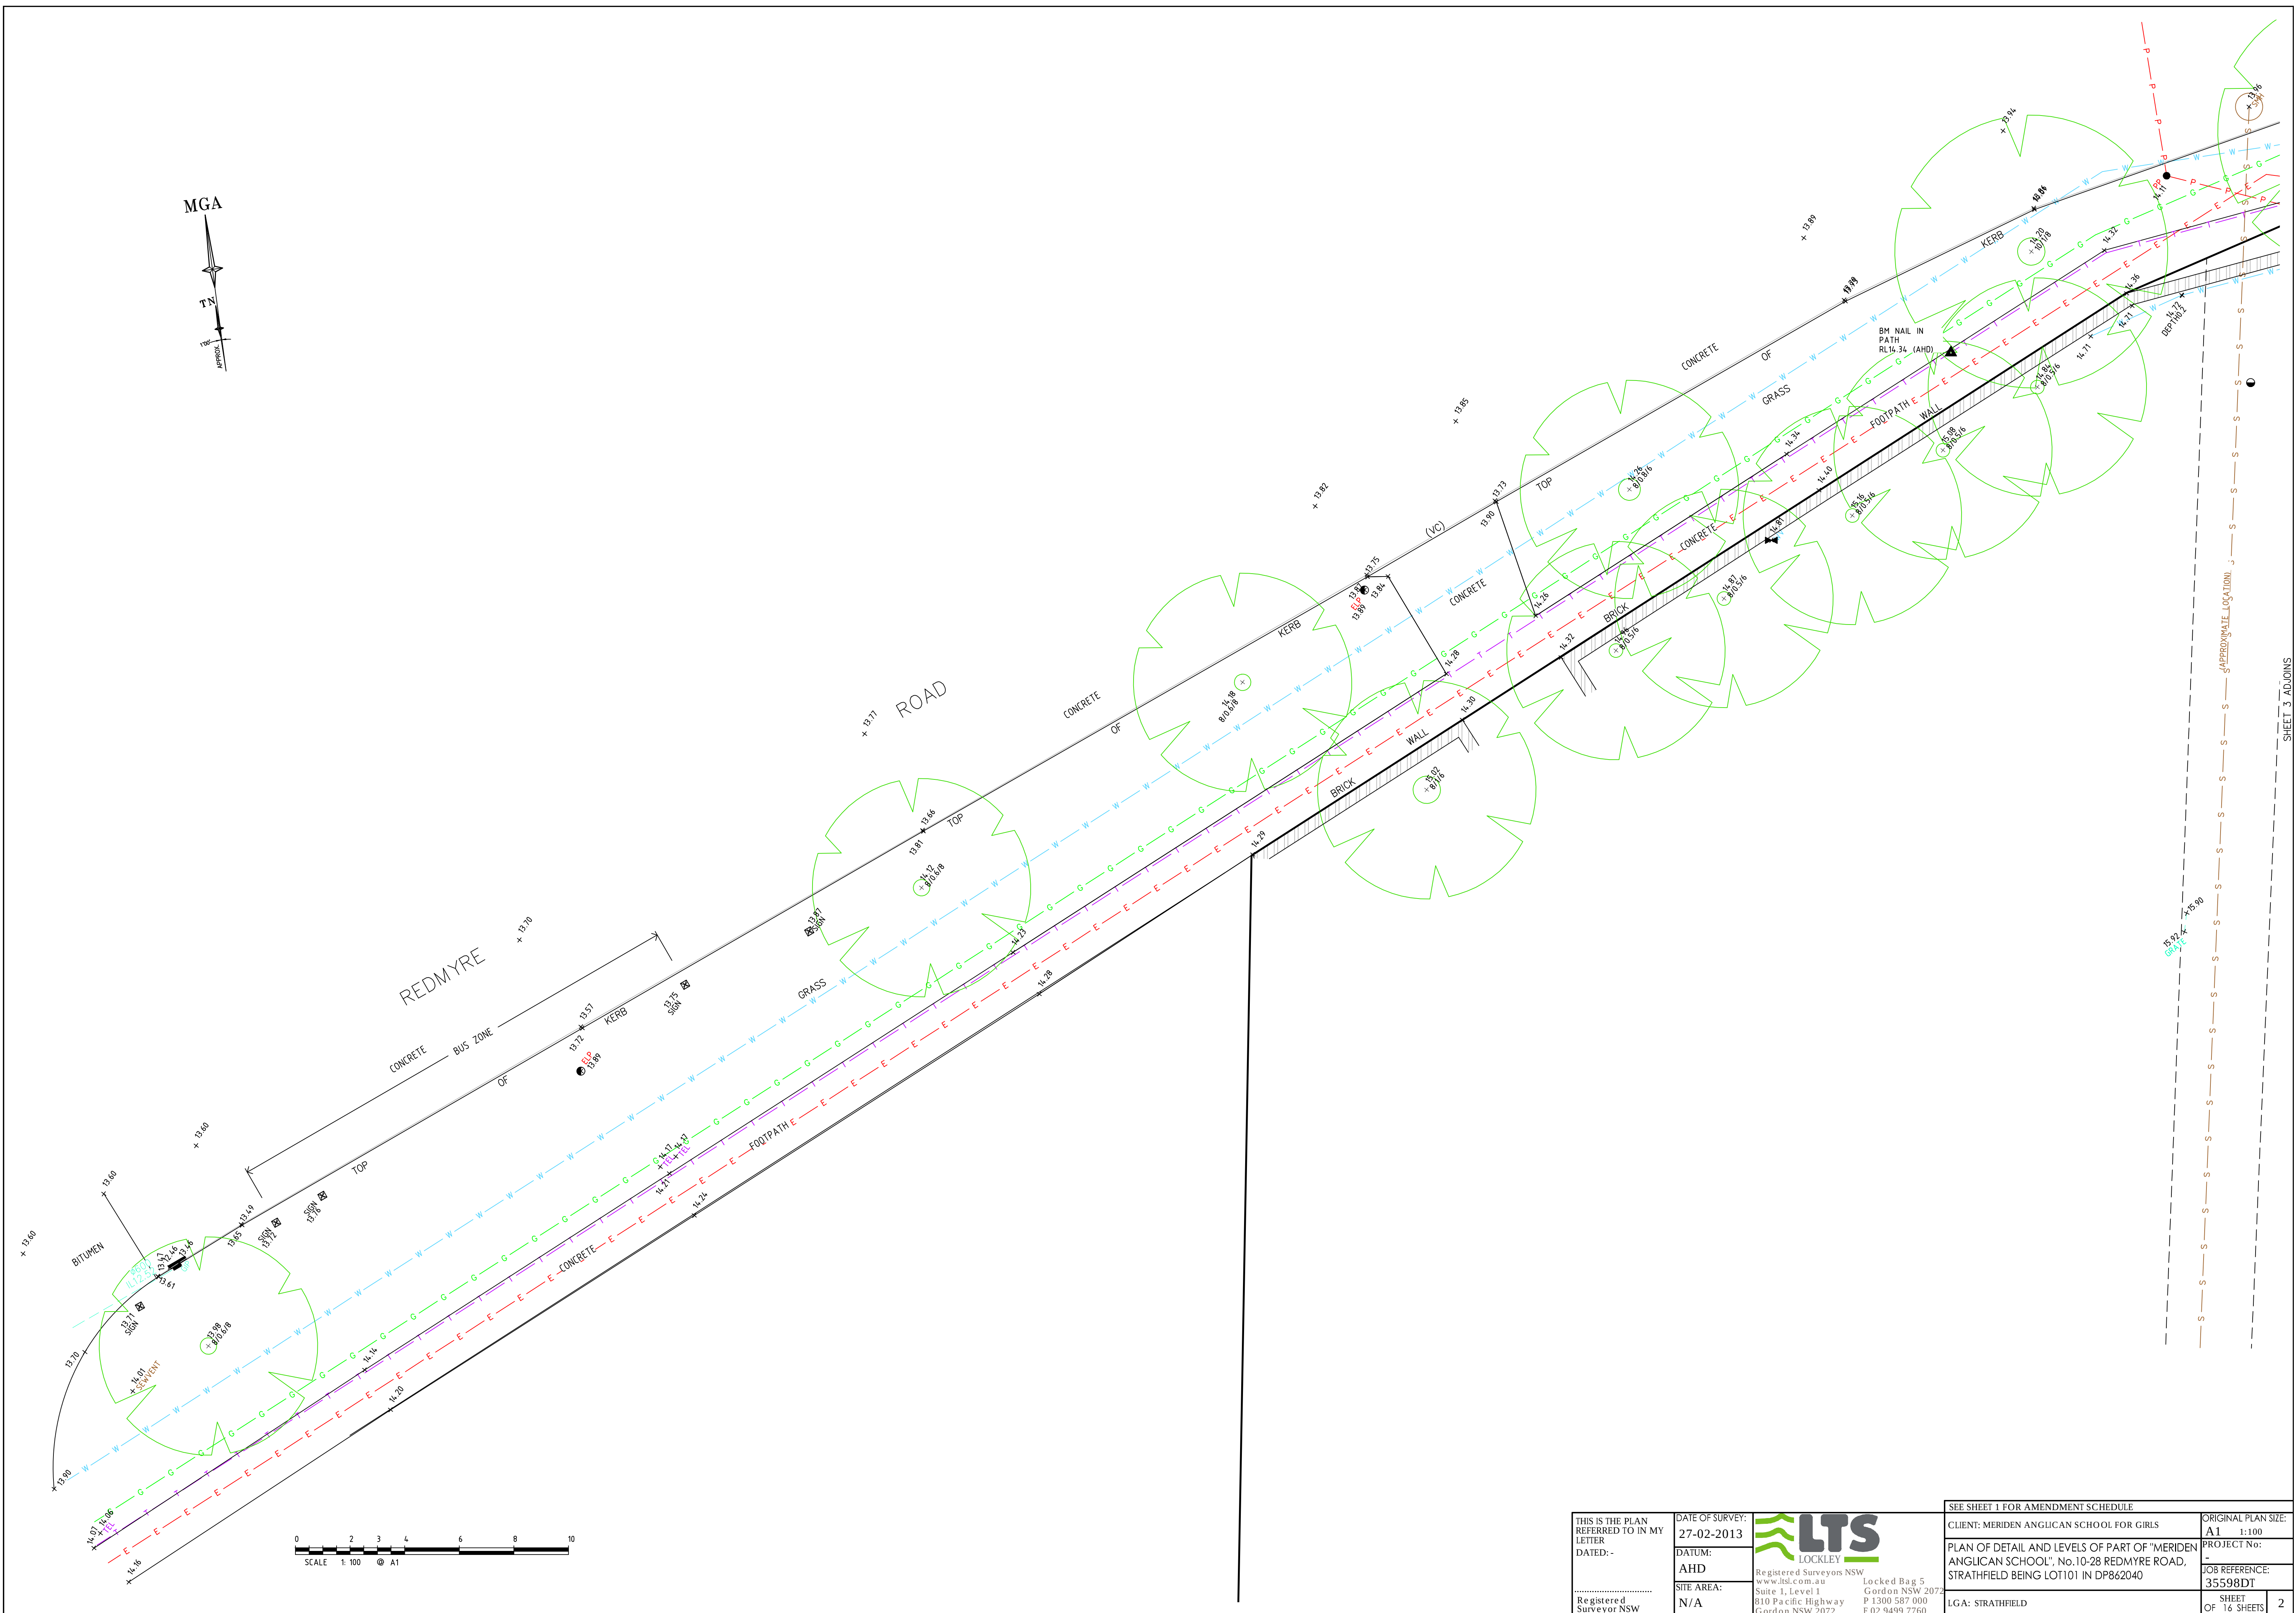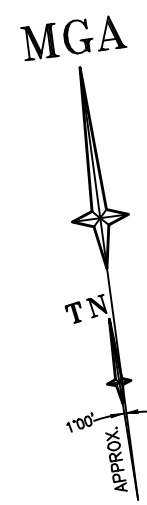

THIS IS THE PLAN REFERRED TO IN MY LETTER DATED: -		DATE OF SURVEY: 27-02-2013		SEE SHEET 1 FOR AMENDMENT SCHEDULE	
DATUM: AHD		LTS LOCKLEY		ORIGINAL PLAN SIZE: A1 1:100	
SITE AREA: N/A		Registered Surveyors NSW www.lts.com.au Suite 1, Level 1 810 Pacific Highway Gordon NSW 2072 Locked Bag 5 Gordon NSW 2072 P 1300 587 000 F 02 9499 7760		CLIENT: MERIDEN ANGLICAN SCHOOL FOR GIRLS	
Registered Surveyor NSW		PLAN OF DETAIL AND LEVELS OF PART OF "MERIDEN ANGLICAN SCHOOL", No.10-28 REDMYRE ROAD, STRATHFIELD BEING LOT101 IN DP862040		PROJECT No: -	
		LGA: STRATHFIELD		JOB REFERENCE: 35598DT	
				SHEET 3 OF 16 SHEETS	

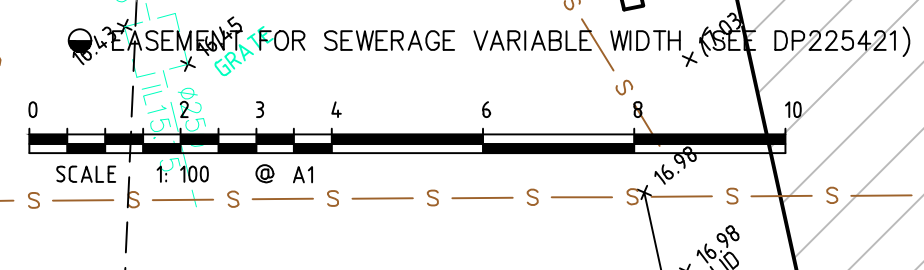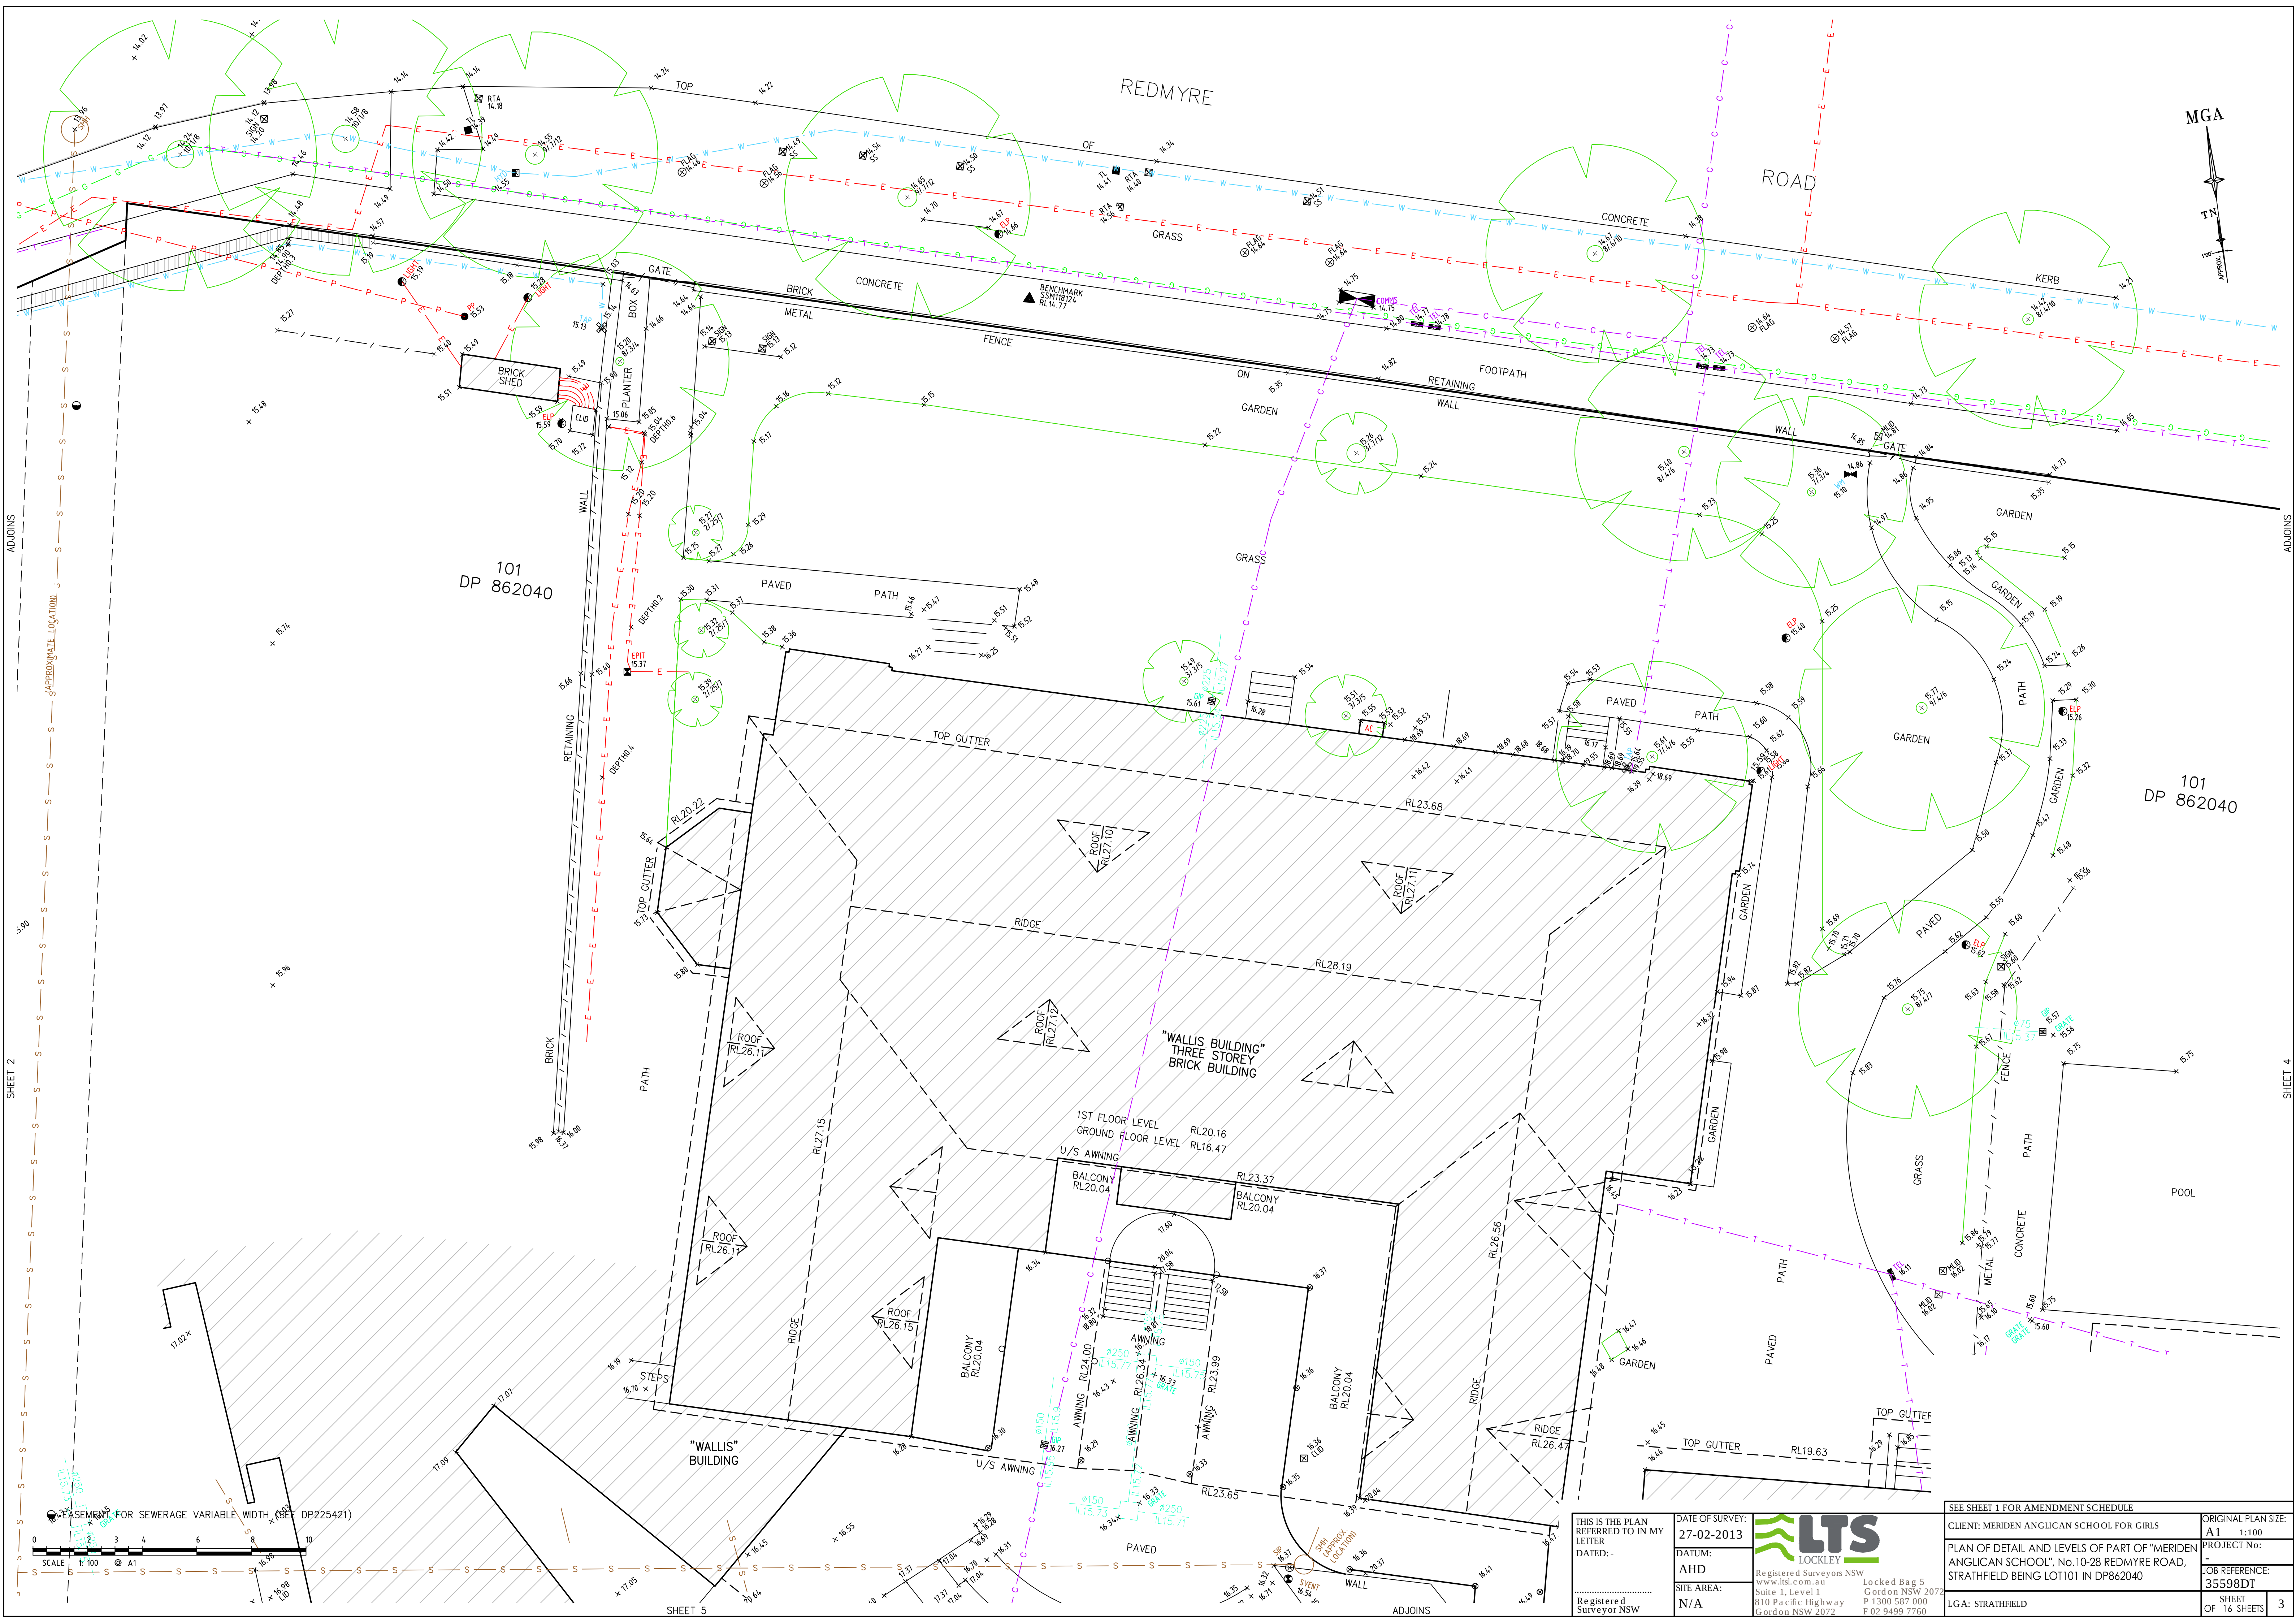

THIS IS THE PLAN REFERRED TO IN MY LETTER DATED: -		DATE OF SURVEY: 27-02-2013		ORIGINAL PLAN SIZE: A1 1:100	
DATUM: AHD		SITE AREA: N/A		PROJECT No: -	
Registered Surveyor NSW		LTS LOCKLEY Registered Surveyors NSW www.lts.com.au Suite 1, Level 1 810 Pacific Highway Gordon NSW 2072 P 1300 587 000 F 02 9499 7760		PLAN OF DETAIL AND LEVELS OF PART OF "MERIDEN ANGLICAN SCHOOL", No.10-28 REDMYRE ROAD, STRATHFIELD BEING LOT101 IN DP862040	
LGA: STRATHFIELD		SEE SHEET 1 FOR AMENDMENT SCHEDULE		JOB REFERENCE: 35598DT	
				SHEET 3 OF 16 SHEETS	




W W W
E E E
O O O
T T T

ADJOINS

'01
62040

SHEET 3

OL

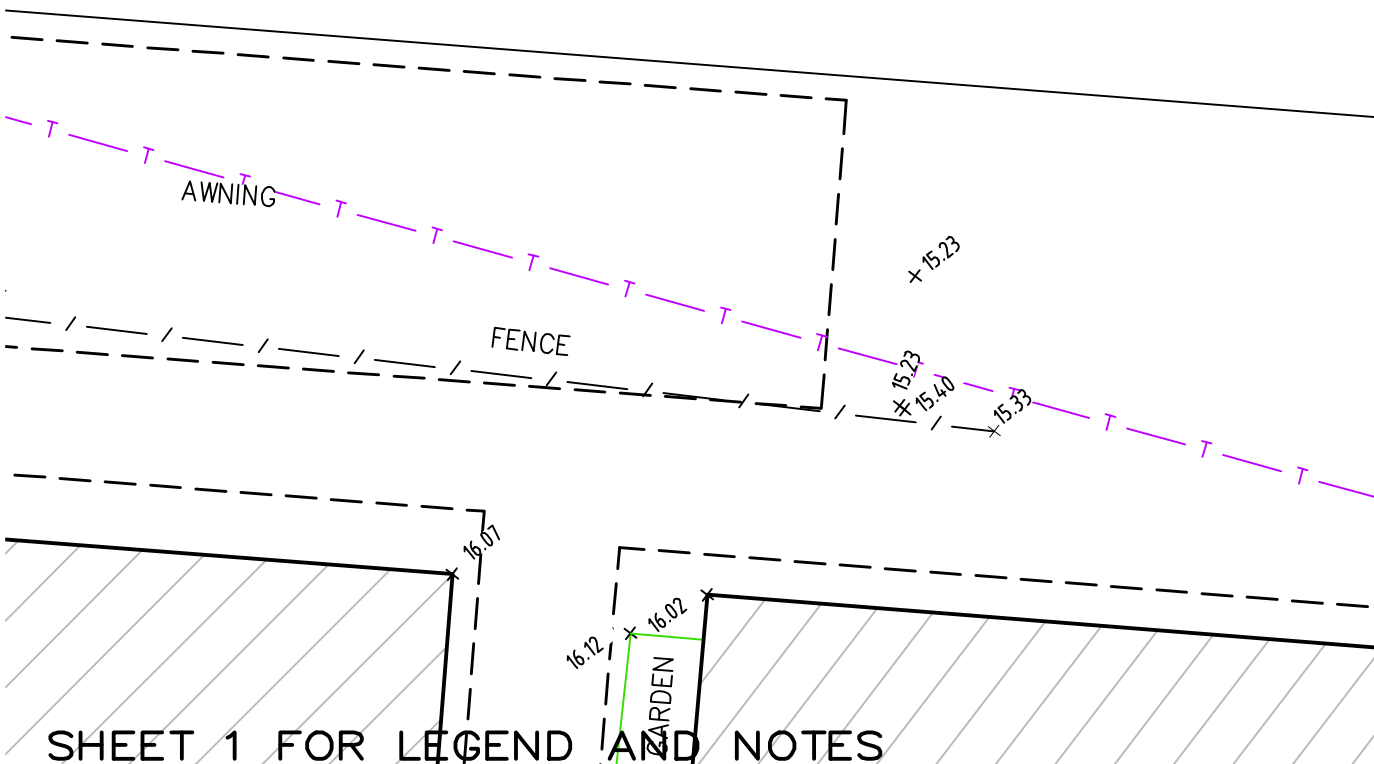


101
DP 862540

"DESIGN CENTRE"
3 STOREY BRICK BUILDING



ADJOINS

SP 4715

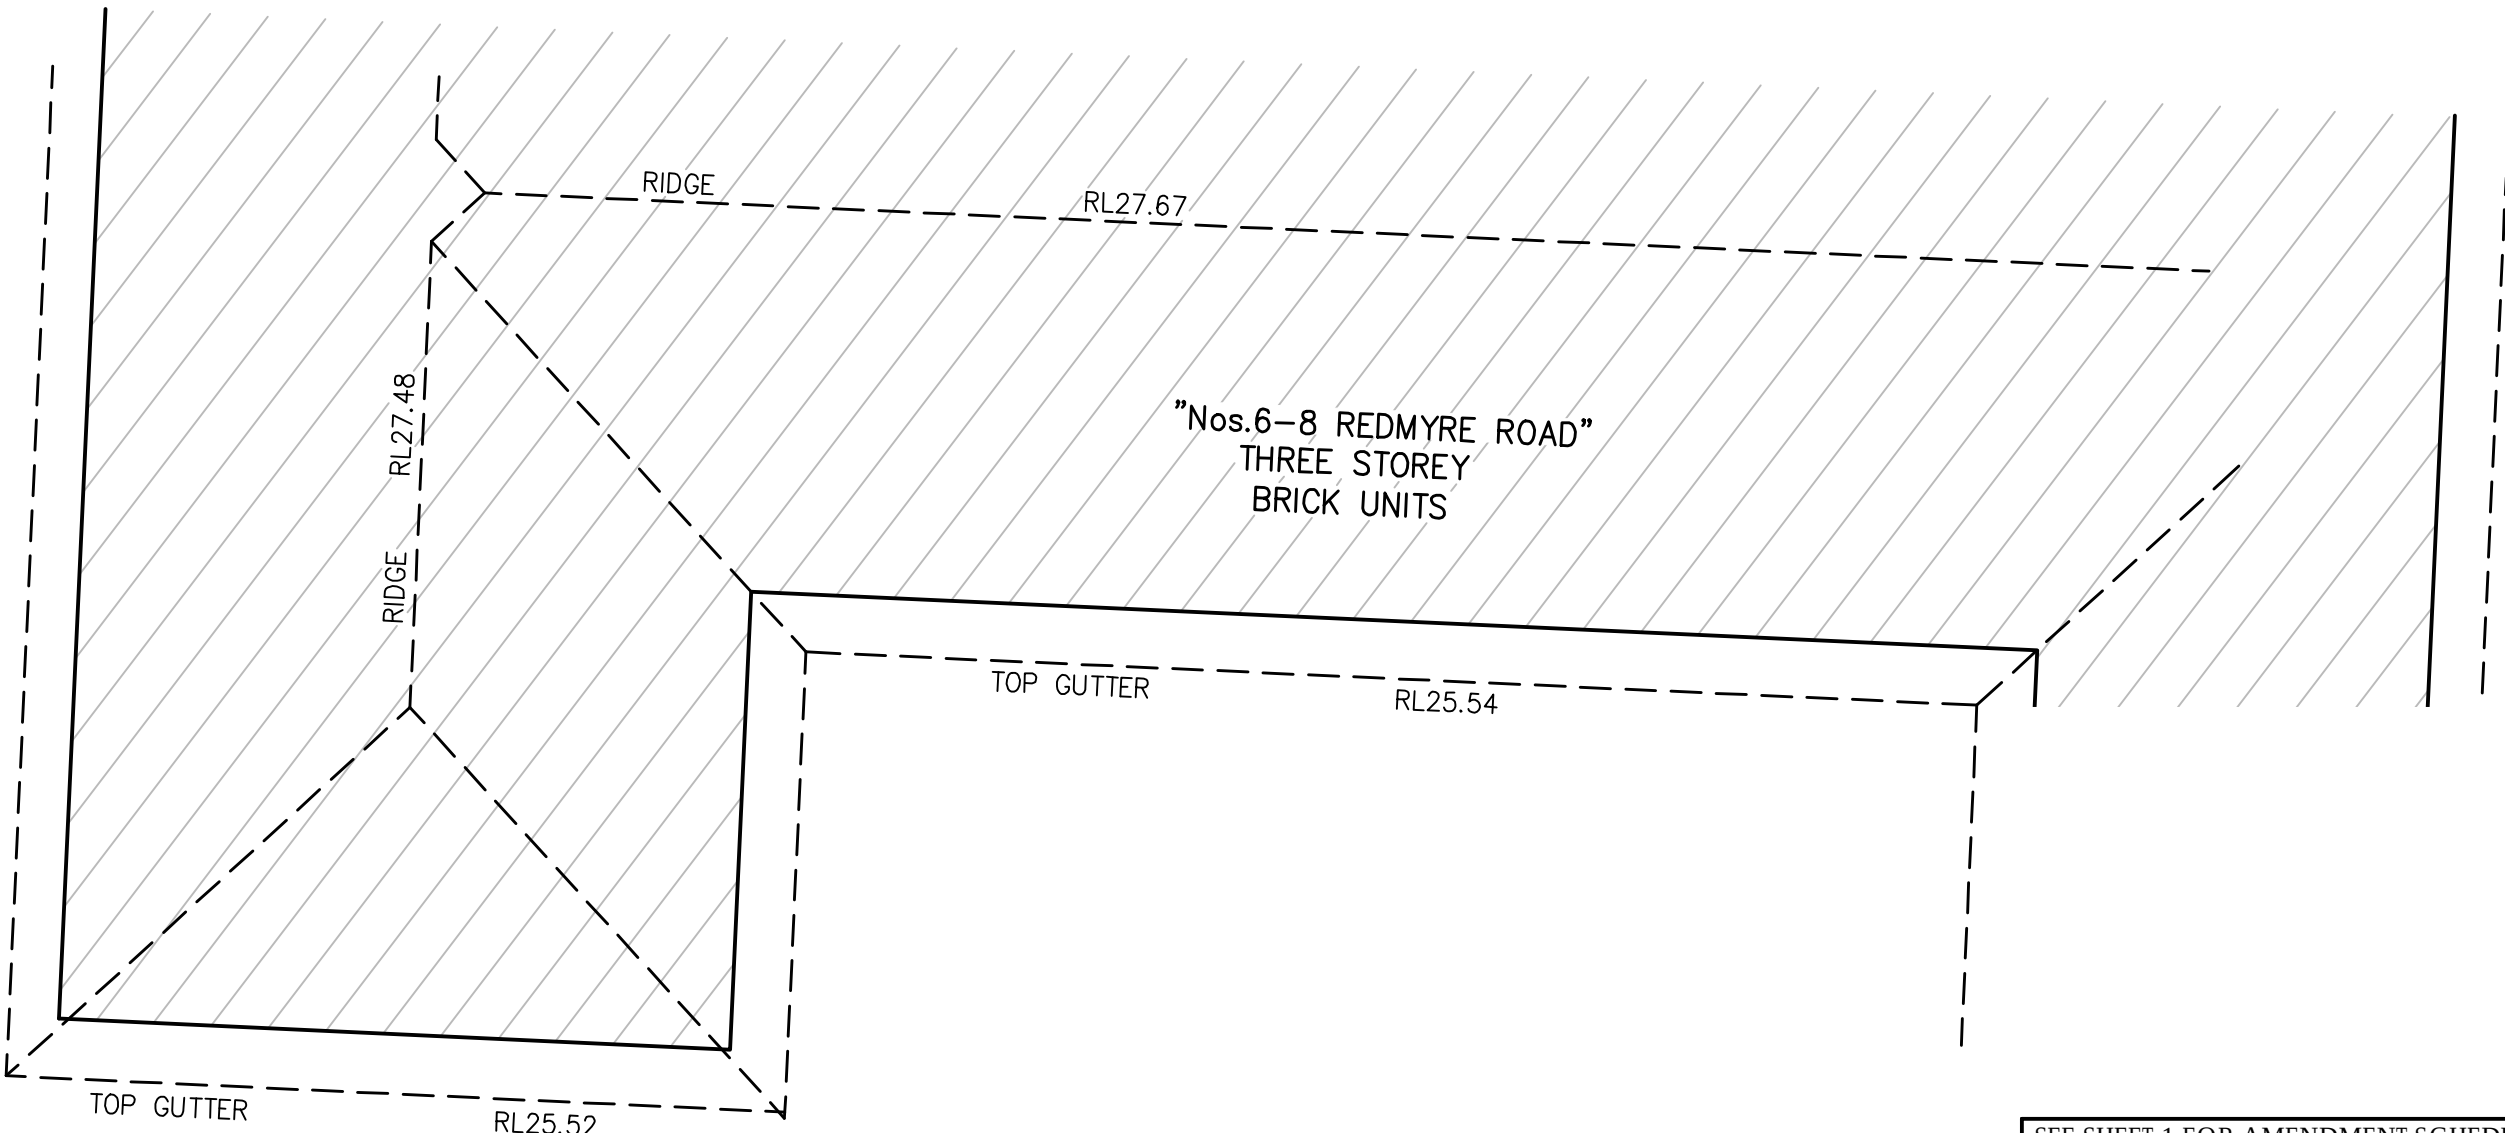

"Nos.6-8 REDMYRE ROAD"
THREE STOREY
BRICK UNITS

THIS IS THE PLAN
REFERRED TO IN MY
LETTER
DATED: -

Registered
Surveyor NSW

DATE OF SURVEY:

27-02-2013

DATUM:

AHD

SITE AREA:

N/A



Registered Surveyors NSW
www.lts.com.au
Suite 1, Level 1
810 Pacific Highway
Gordon NSW 2072

Locked Bag 5
Gordon NSW 2072
P 1300 587 000
F 02 9499 7760

SEE SHEET 1 FOR AMENDMENT SCHEDULE

CLIENT: MERIDEN ANGLICAN SCHOOL FOR GIRLS

PLAN OF DETAIL AND LEVELS OF PART OF "MERIDEN ANGLICAN SCHOOL", No.10-28 REDMYRE ROAD, STRATHFIELD BEING LOT101 IN DP862040

LGA: STRATHFIELD

ORIGINAL PLAN SIZE:

A1 1:100

PROJECT No:


-

JOB REFERENCE:


35598DT

SHEET
OF 16 SHEETS


4

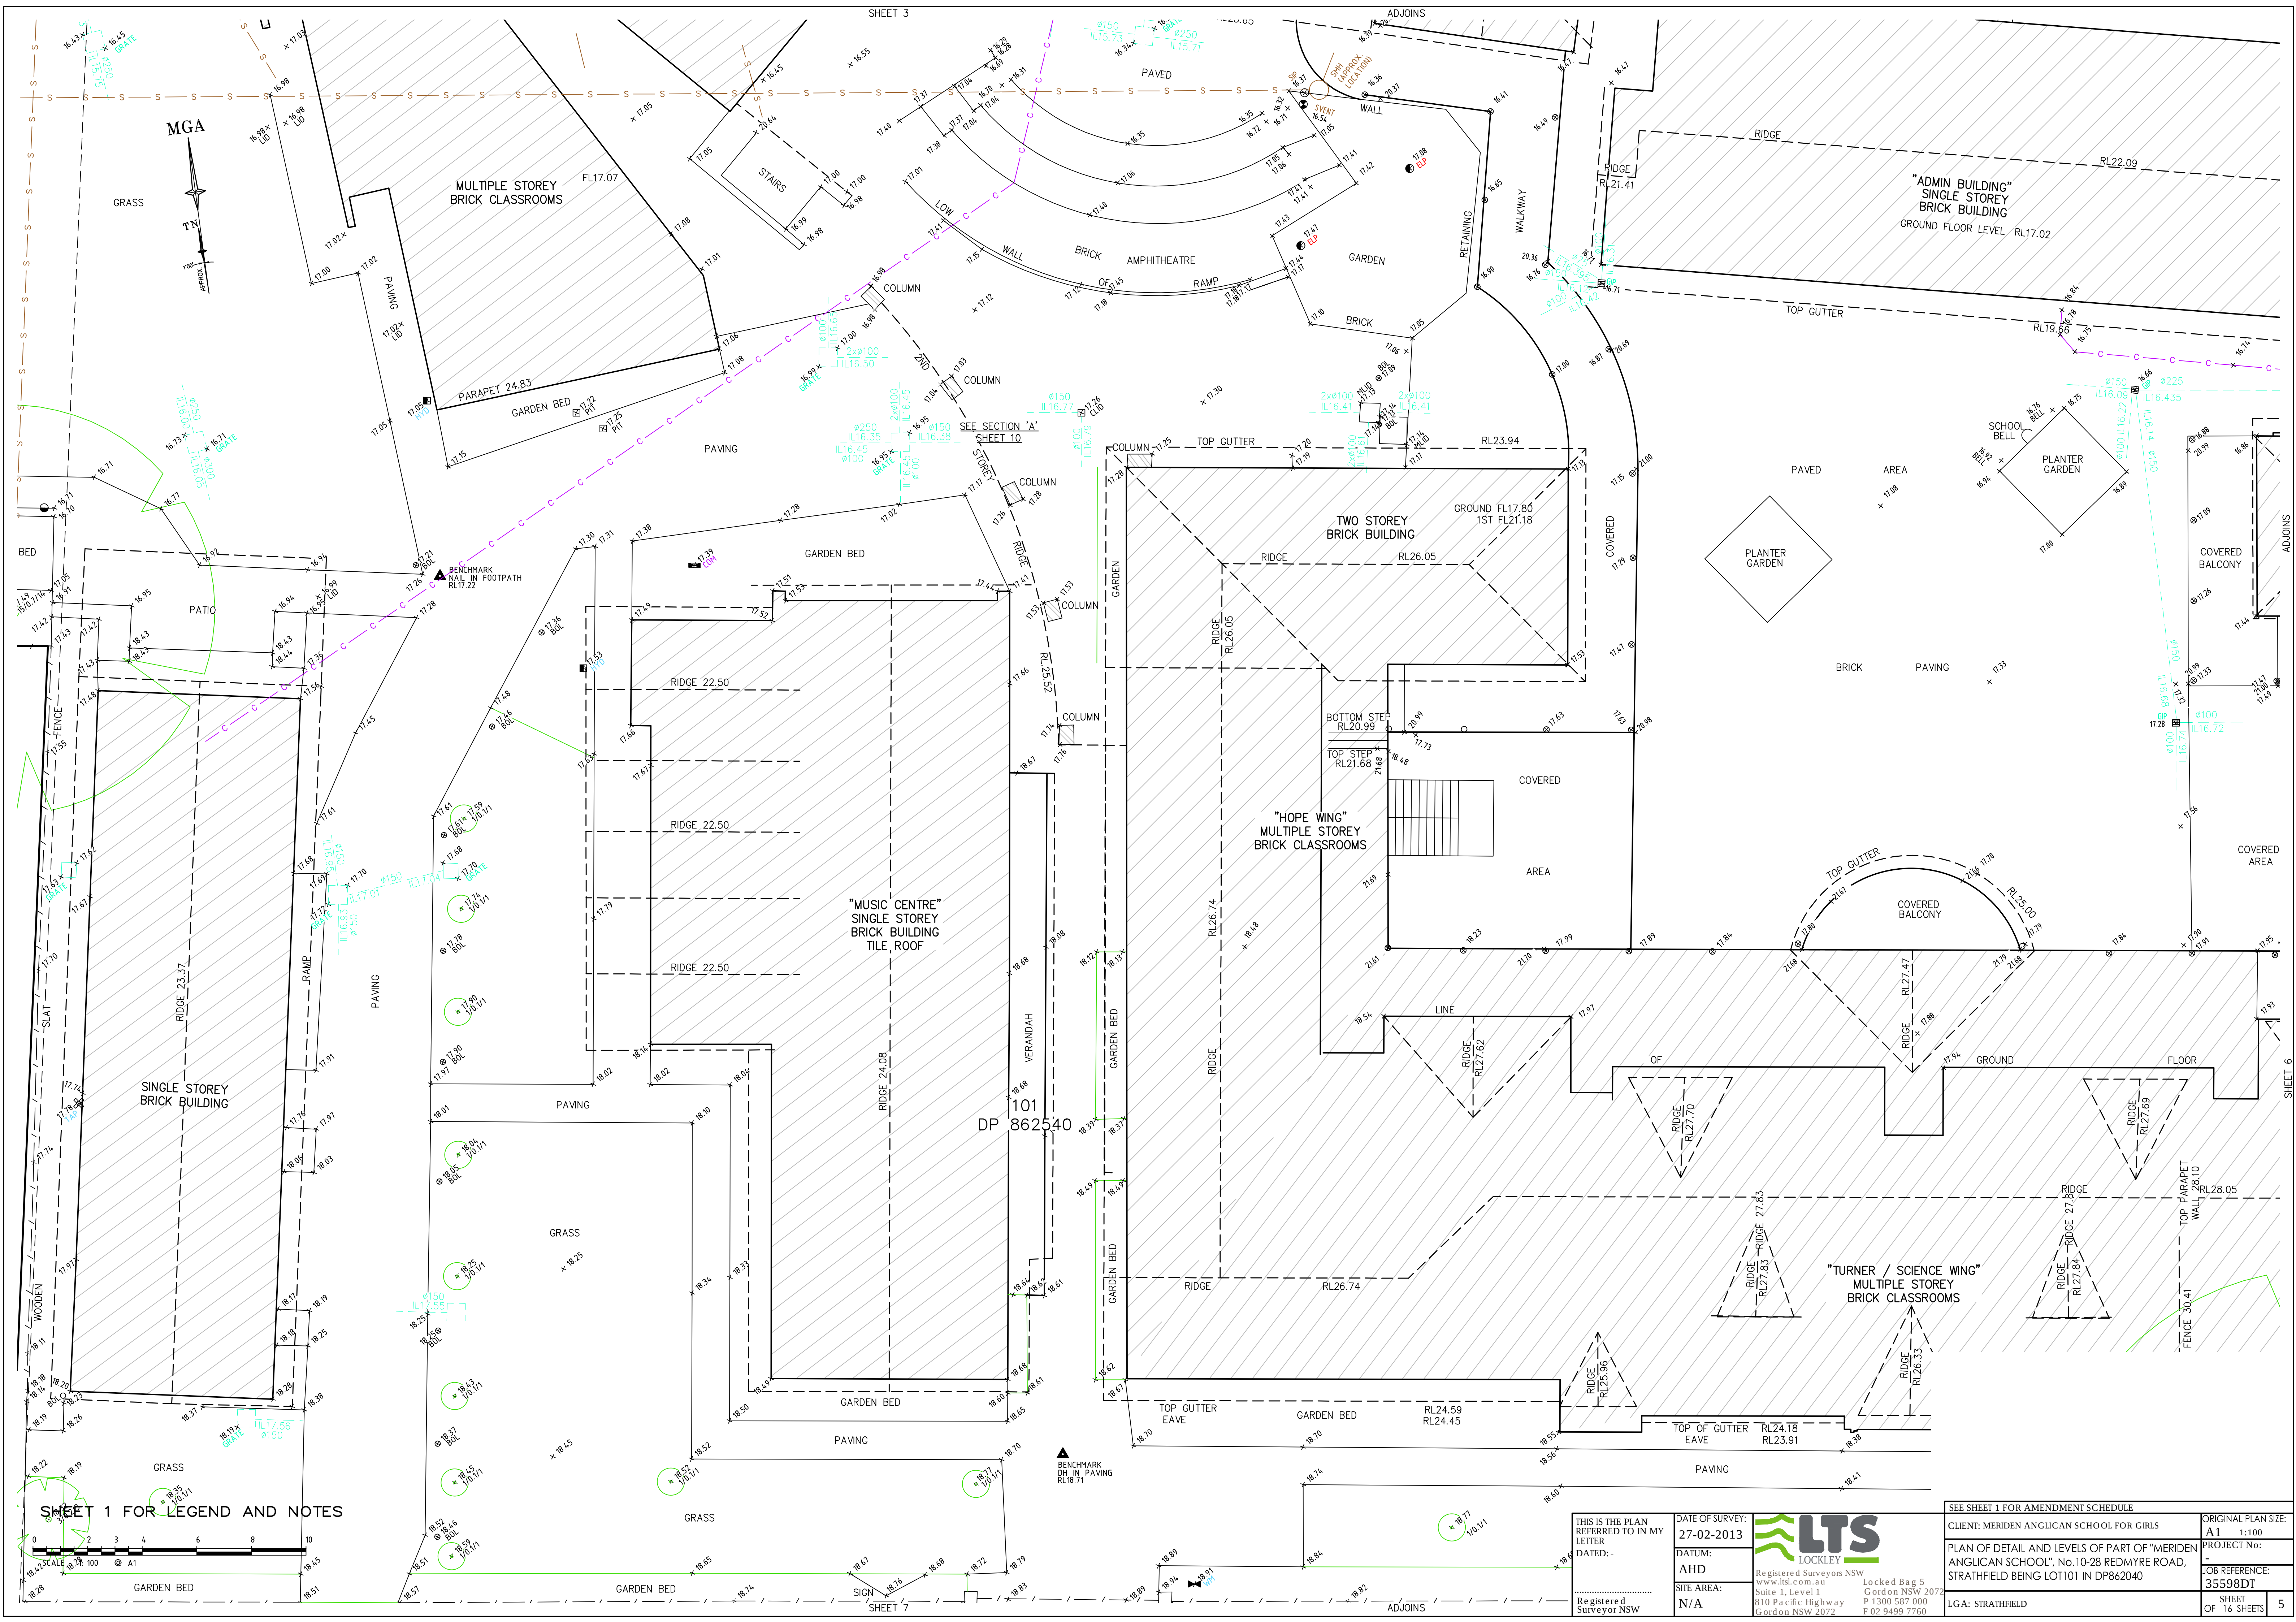

SHEET 1 FOR LEGEND AND NOTES

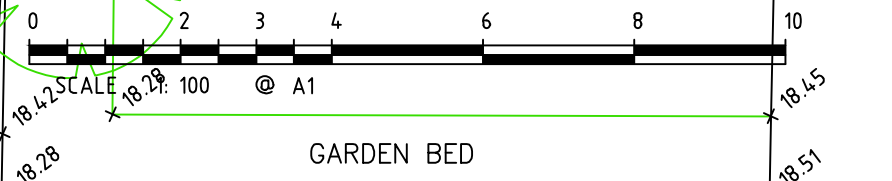

THIS IS THE PLAN REFERRED TO IN MY LETTER DATED: -	DATE OF SURVEY: 27-02-2013	 Registered Surveyors NSW www.lts.com.au Suite 1, Level 1 810 Pacific Highway Gordon NSW 2072 Locked Bag 5 Gordon NSW 2072 P 1300 587 000 F 02 9499 7760	SEE SHEET 1 FOR AMENDMENT SCHEDULE	ORIGINAL PLAN SIZE: A1 1:100
	DATUM: AHD		CLIENT: MERIDEN ANGLICAN SCHOOL FOR GIRLS	PROJECT No: -
Registered Surveyor NSW	SITE AREA: N/A		PLAN OF DETAIL AND LEVELS OF PART OF "MERIDEN ANGLICAN SCHOOL", No.10-28 REDMYRE ROAD, STRATHFIELD BEING LOT101 IN DP862040	JOB REFERENCE: 35598DT
			LGA: STRATHFIELD	SHEET OF 16 SHEETS 5

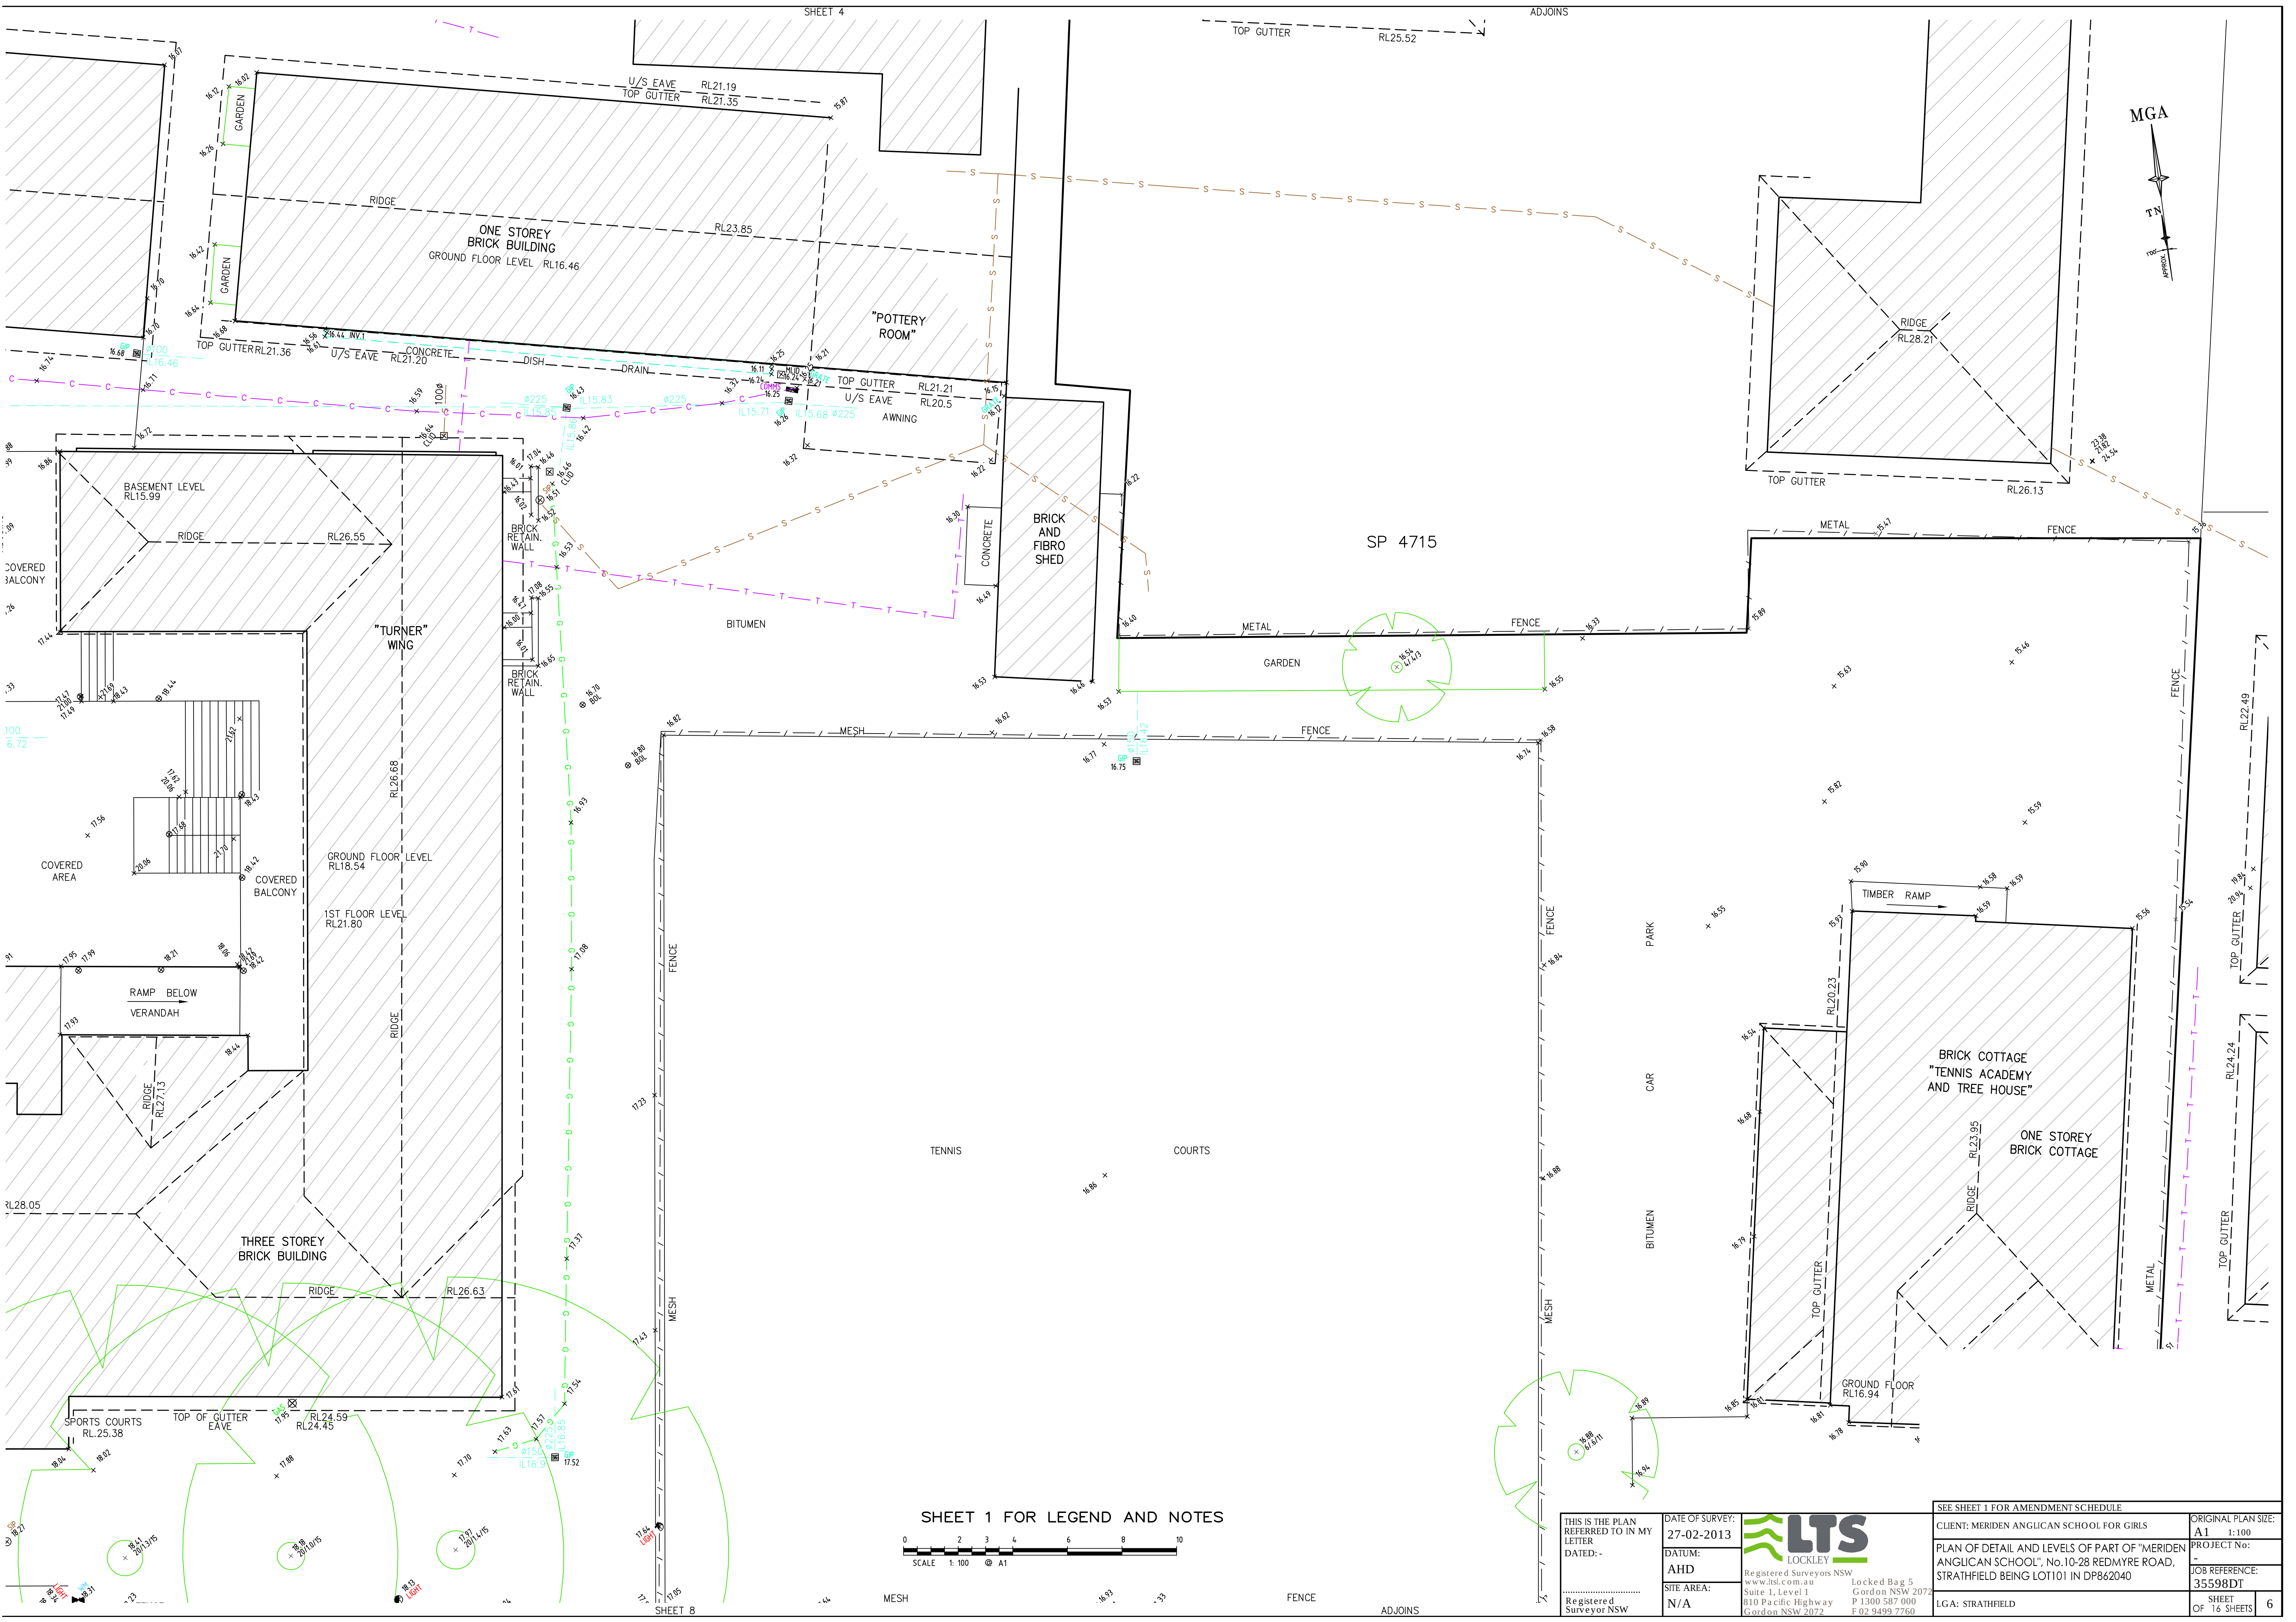

SHEET 1 FOR LEGEND AND NOTES



THIS IS THE PLAN
REFERRED TO IN MY
LETTER
DATED: -

Registered
Surveyor NSW

DATE OF SURVEY:
27-02-2013

DATUM:
AHD

SITE AREA:
N/A

LTS
LOCKLEY
Registered Surveyors NSW
www.lts.com.au
Suite 1, Level 1
810 Pacific Highway
Gordon NSW 2072

Locked Bag 5
Gordon NSW 2072
P 1300 587 000
F 02 9499 7760



SEE SHEET 1 FOR AMENDMENT SCHEDULE

CLIENT: MERIDEN ANGLICAN SCHOOL FOR GIRLS


PLAN OF DETAIL AND LEVELS OF PART OF "MERIDEN ANGLICAN SCHOOL", No.10-28 REDMYRE ROAD, STRATHFIELD BEING LOT101 IN DP862040

LGA: STRATHFIELD

ORIGINAL PLAN SIZE:
A1 1:100
PROJECT No:
-
JOB REFERENCE:
35598DT
SHEET
16 SHEETS
6

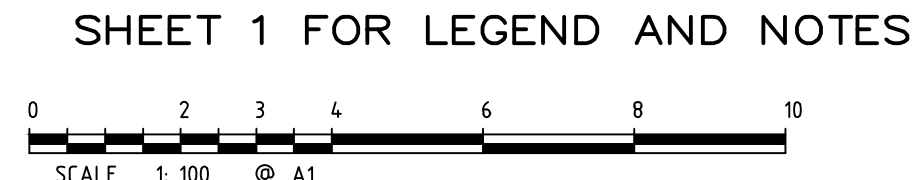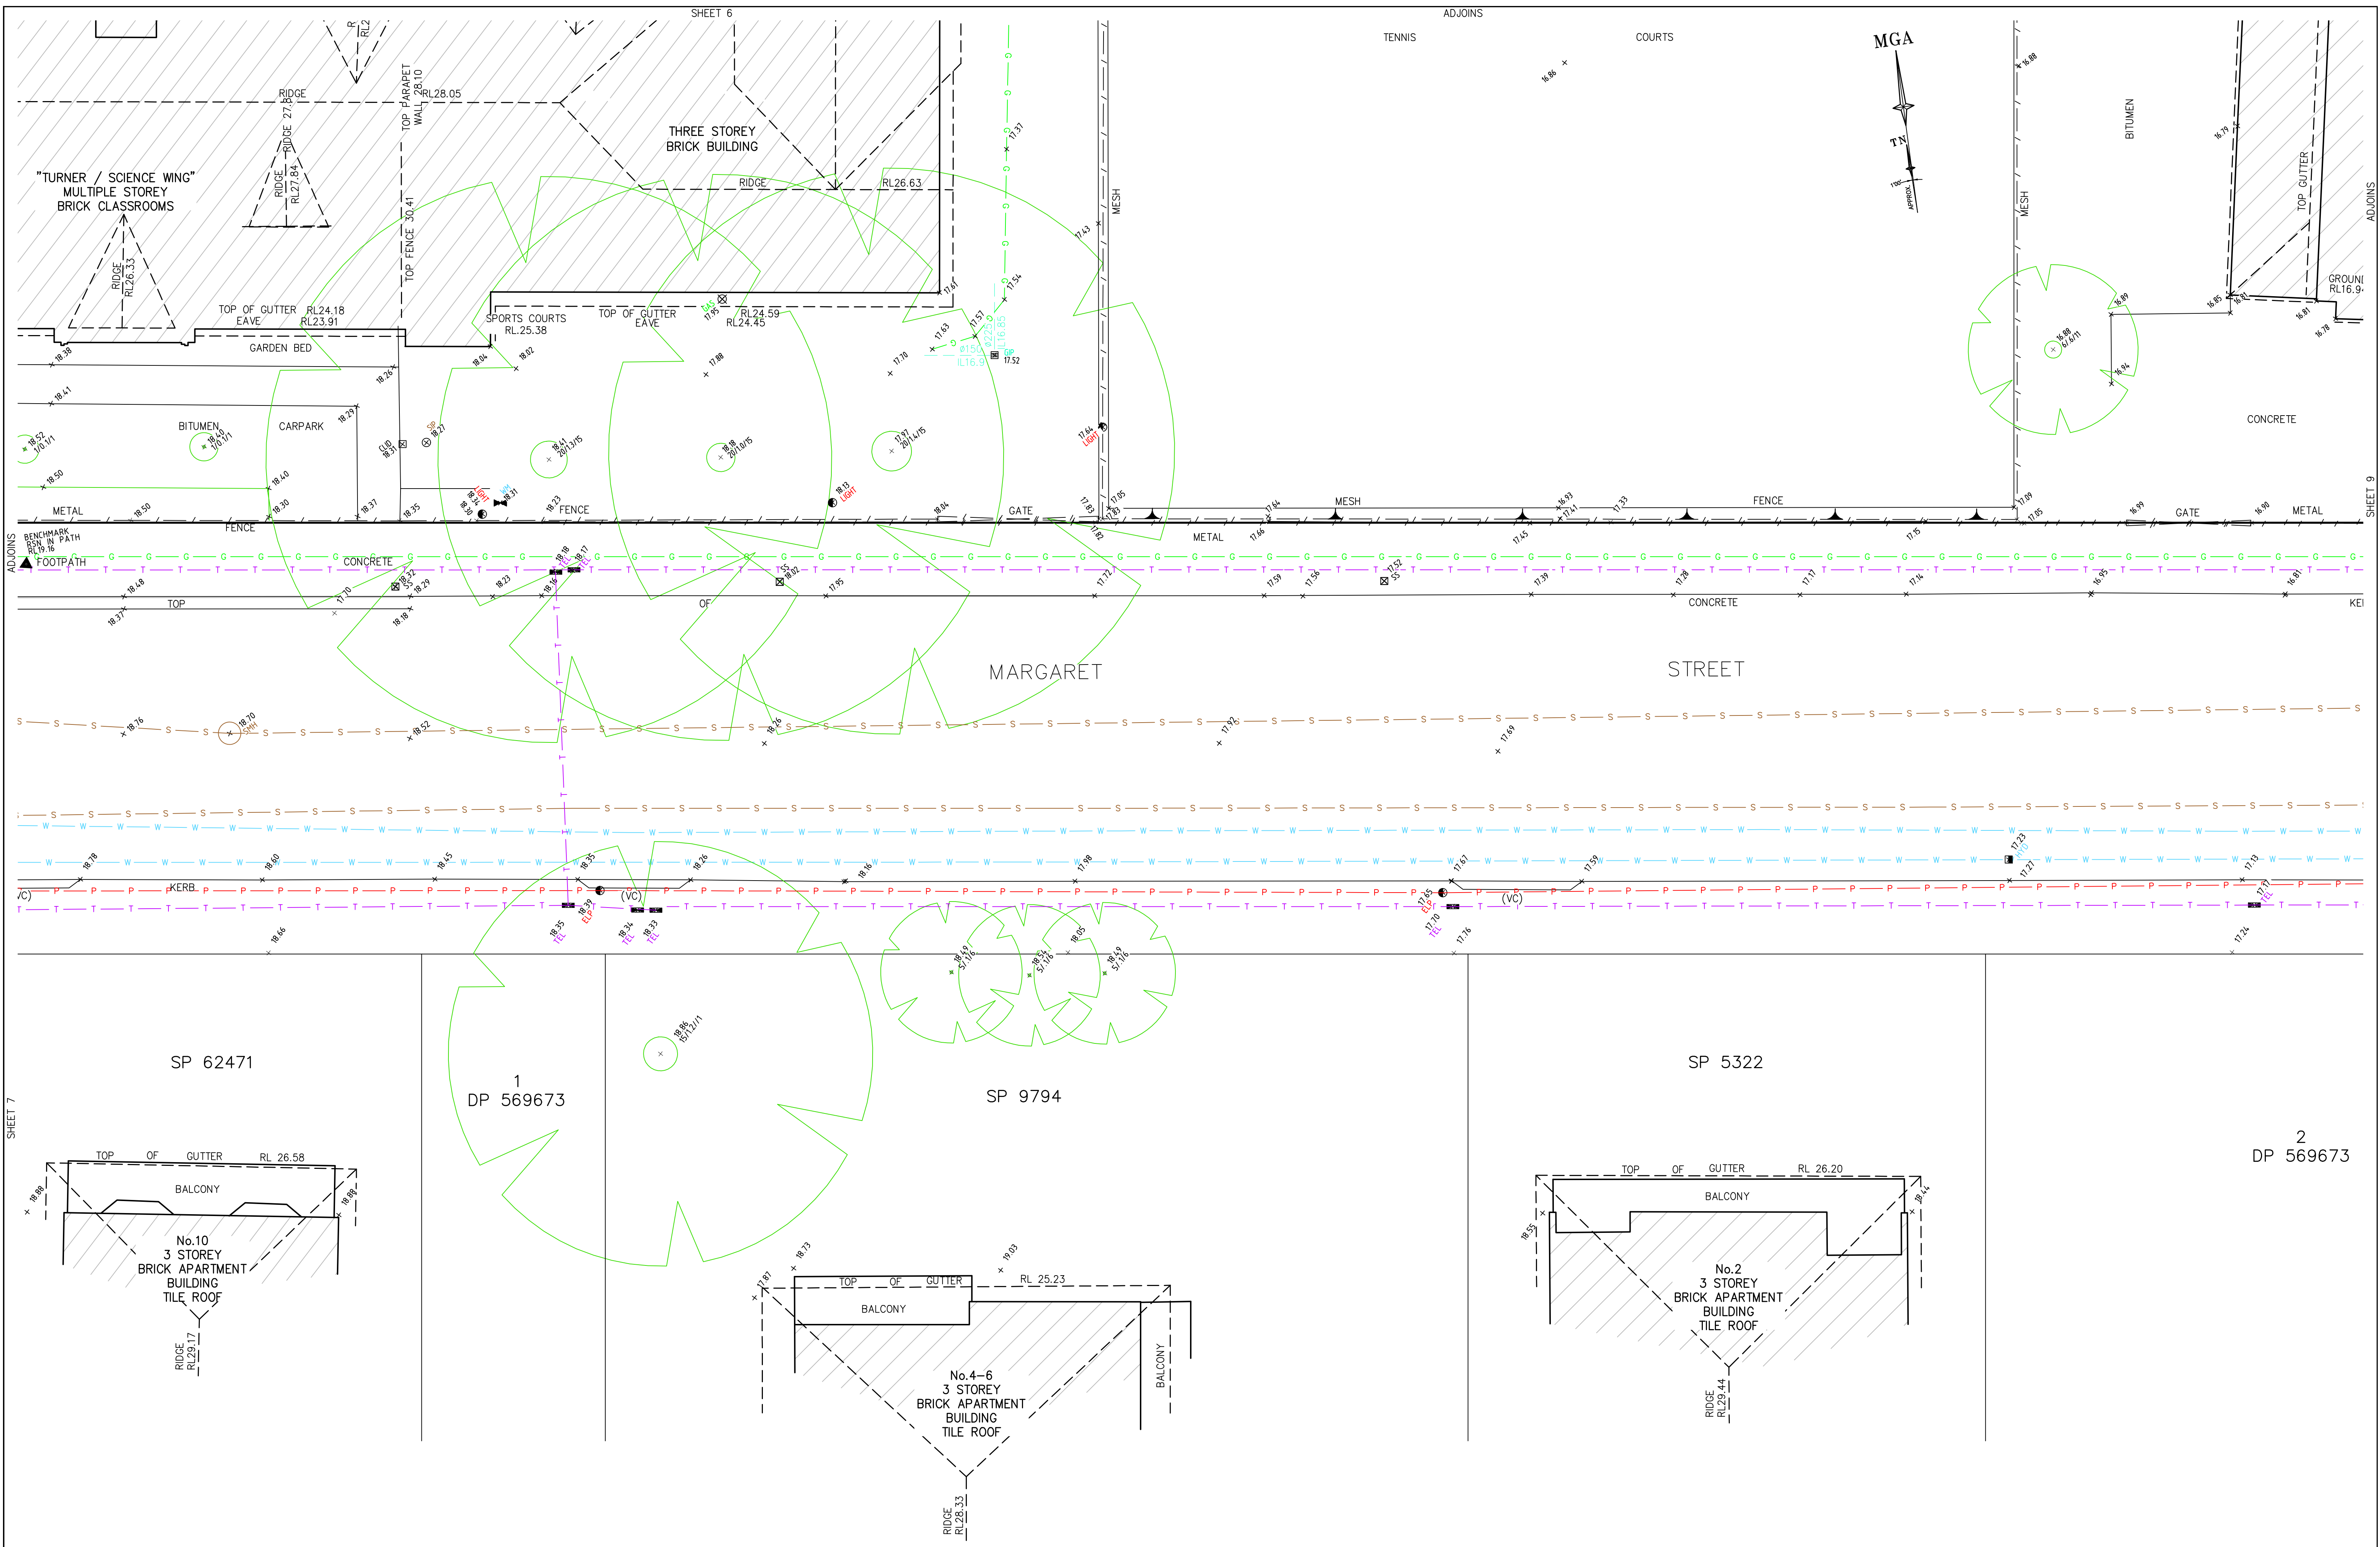

THIS IS THE PLAN REFERRED TO IN MY LETTER DATED: -		DATE OF SURVEY: 27-02-2013	 Registered Surveyors NSW www.lts.com.au Suite 1, Level 1 810 Pacific Highway Gordon NSW 2072	SEE SHEET 1 FOR AMENDMENT SCHEDULE	
.....		DATUM: AHD		CLIENT: MERIDEN ANGLICAN SCHOOL FOR GIRLS	
Registered Surveyor NSW		SITE AREA: N/A		PLAN OF DETAIL AND LEVELS OF PART OF "MERIDEN ANGLICAN SCHOOL", No.10-28 REDMYRE ROAD, STRATHFIELD BEING LOT101 IN DP862040	
				LGA: STRATHFIELD	
				ORIGINAL PLAN SIZE: A1 1:100	PROJECT No: -
				JOB REFERENCE: 35598DT	
				SHEET OF 16 SHEETS 8	

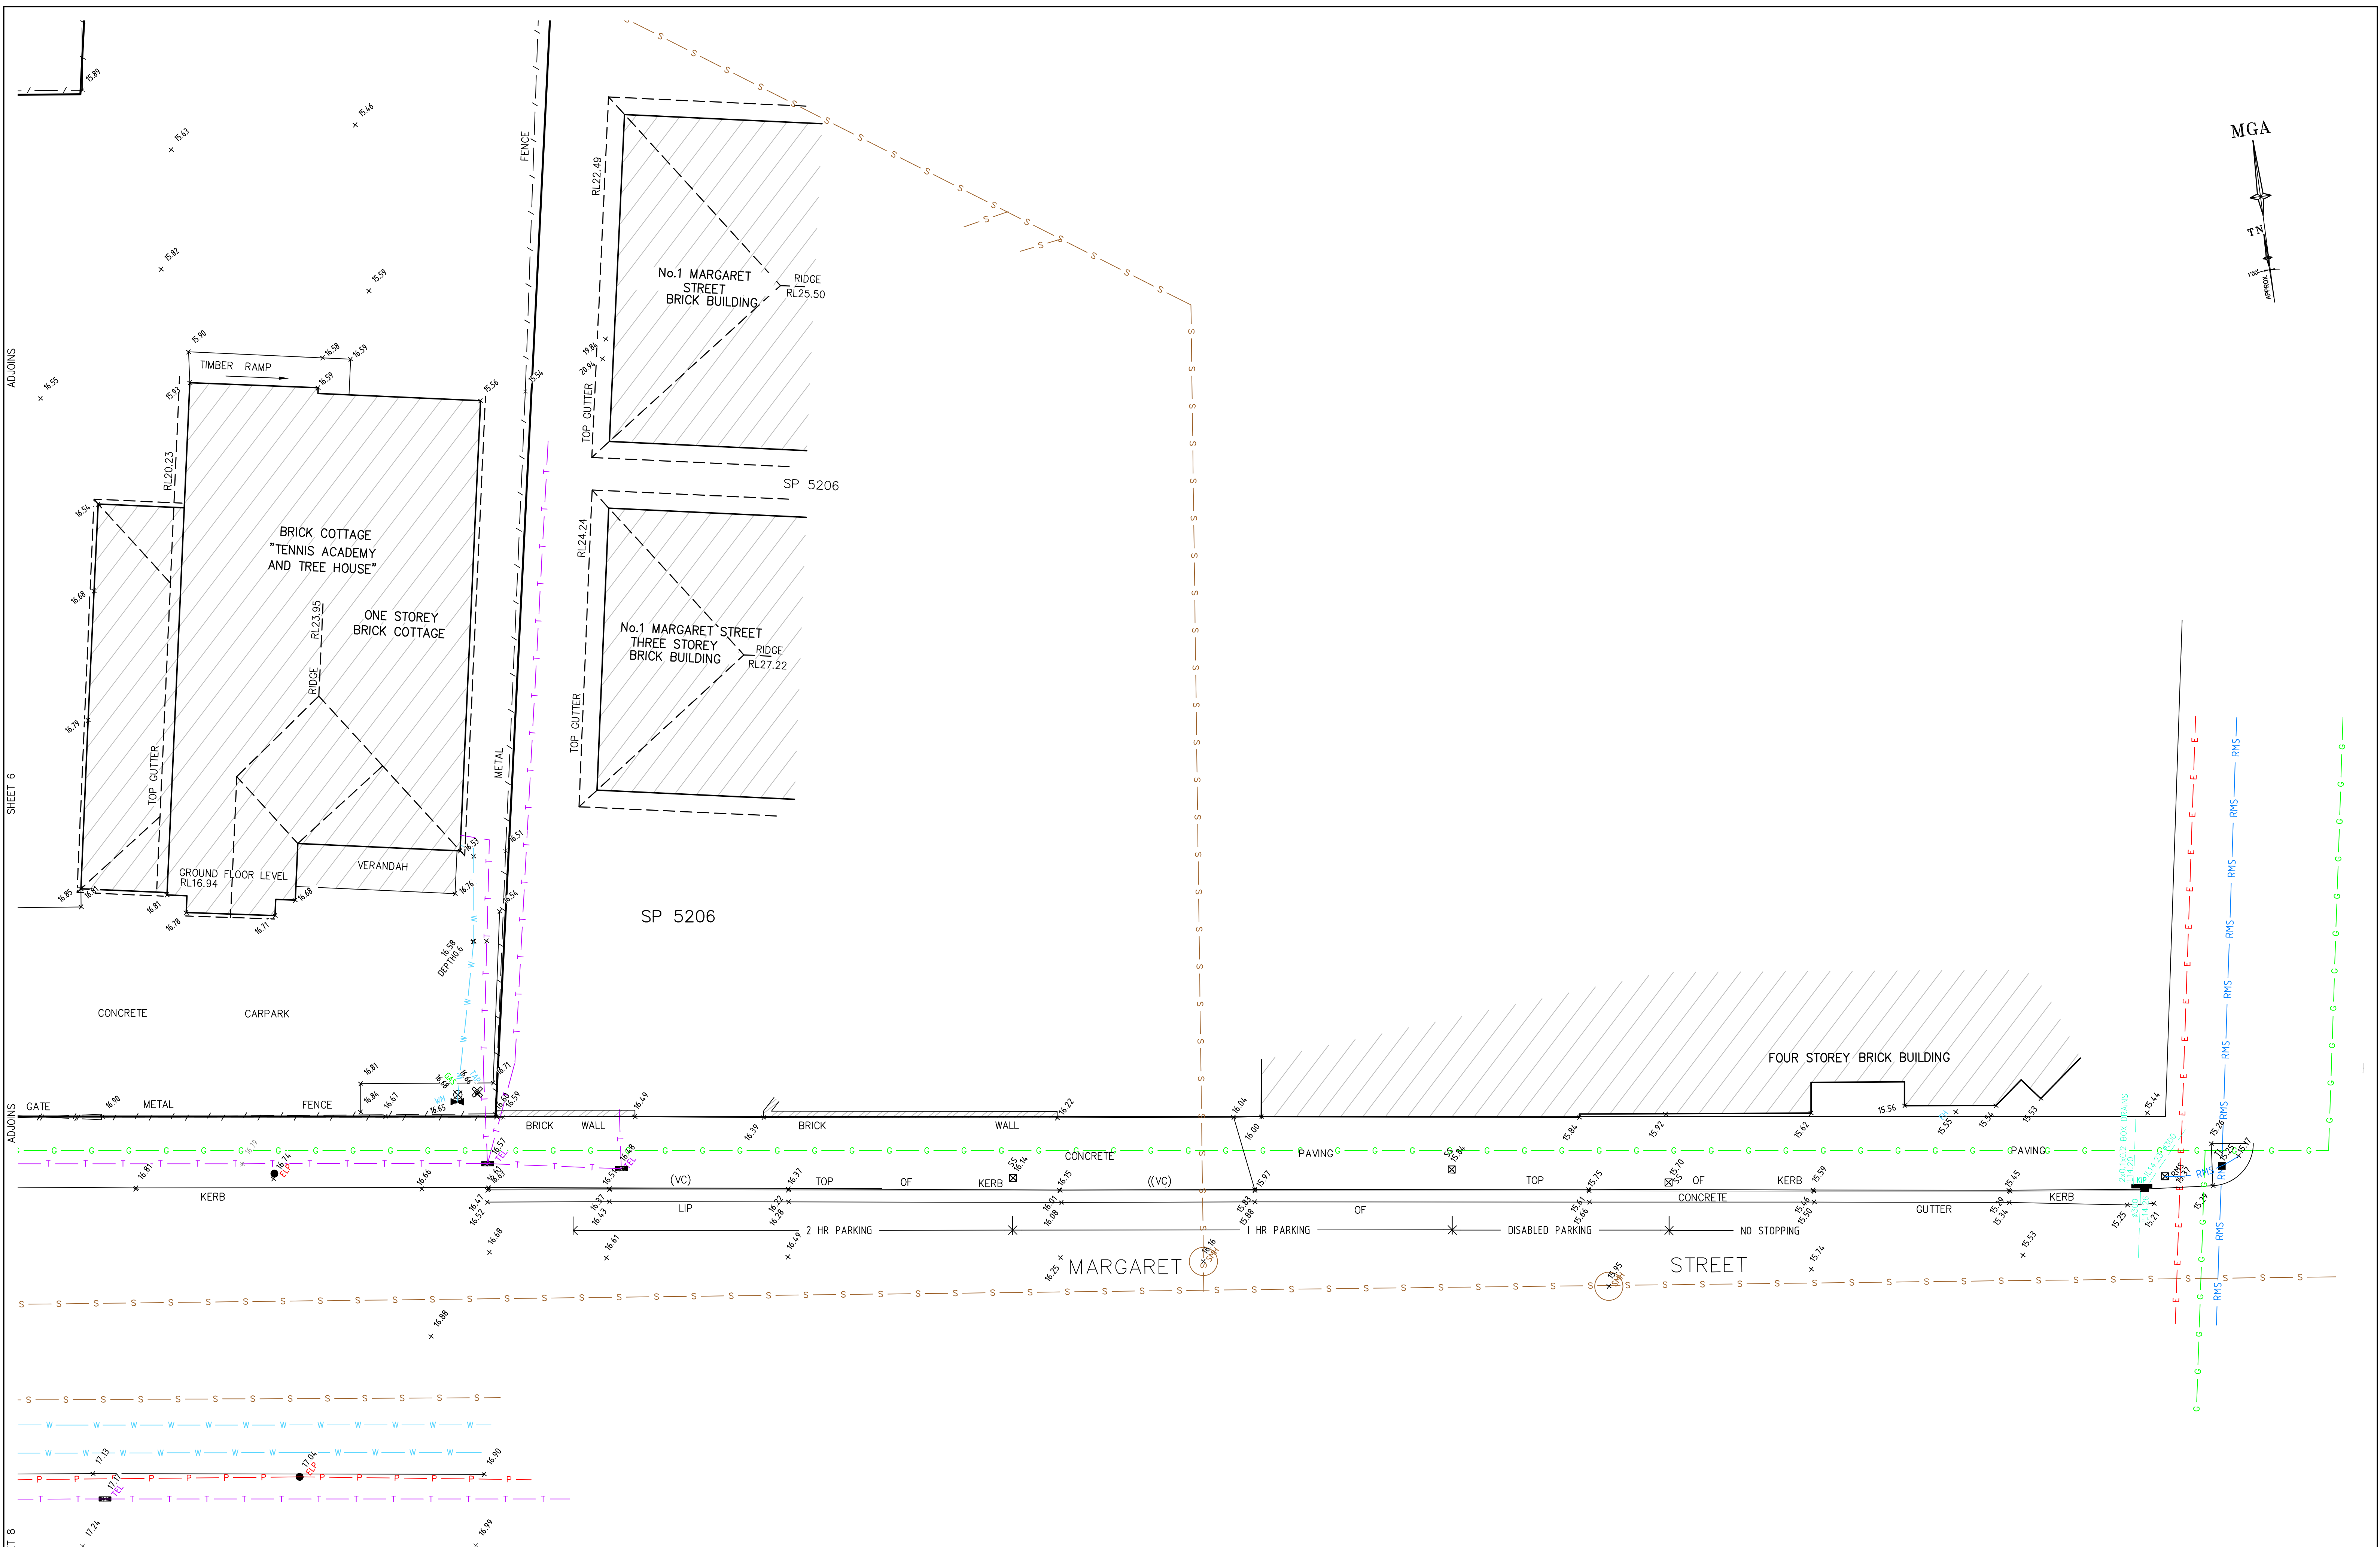

SHEET 8

SHEET 1 FOR LEGEND AND NOTES

0203046810

SCALE 1:100

A1

THIS IS THE PLAN REFERRED TO IN MY LETTER DATED: -

Registered Surveyor NSW

DATE OF SURVEY: 27-02-2013

DATUM: AHD

SITE AREA: N/A

LTS

LOCKLEY

Registered Surveyors NSW
www.lts.com.au
Suite 1, Level 1
810 Pacific Highway
Gordon NSW 2072

Locked Bag 5
Gordon NSW 2072
P 1300 587 000
F 02 9499 7760

SEE SHEET 1 FOR AMENDMENT SCHEDULE

CLIENT: MERIDEN ANGLICAN SCHOOL FOR GIRLS

PLAN OF DETAIL AND LEVELS OF PART OF "MERIDEN ANGLICAN SCHOOL", No.10-28 REDMYRE ROAD, STRATHFIELD BEING LOT101 IN DP862040

LGA: STRATHFIELD


ORIGINAL PLAN SIZE: A1 1:100

PROJECT No: -


JOB REFERENCE: 35598DT

SHEET 16 OF 16 SHEETS


9

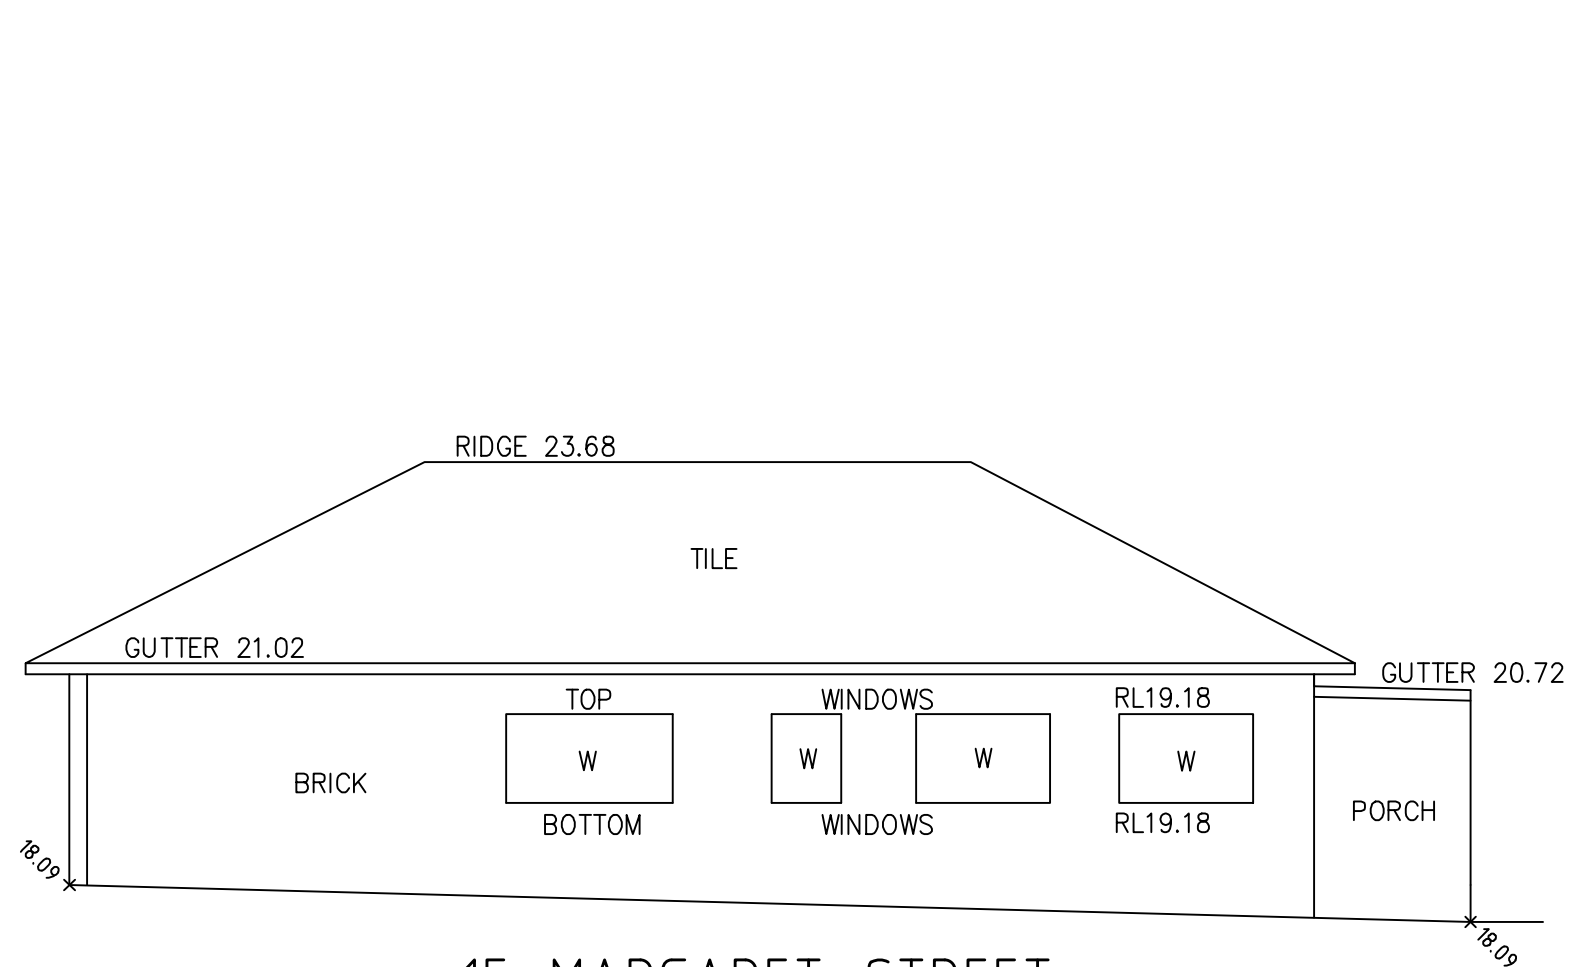


15 MARGARET STREET
EASTERN ELEVATION
SINGLE STOREY
BRICK RESIDENCE
TILE ROOF

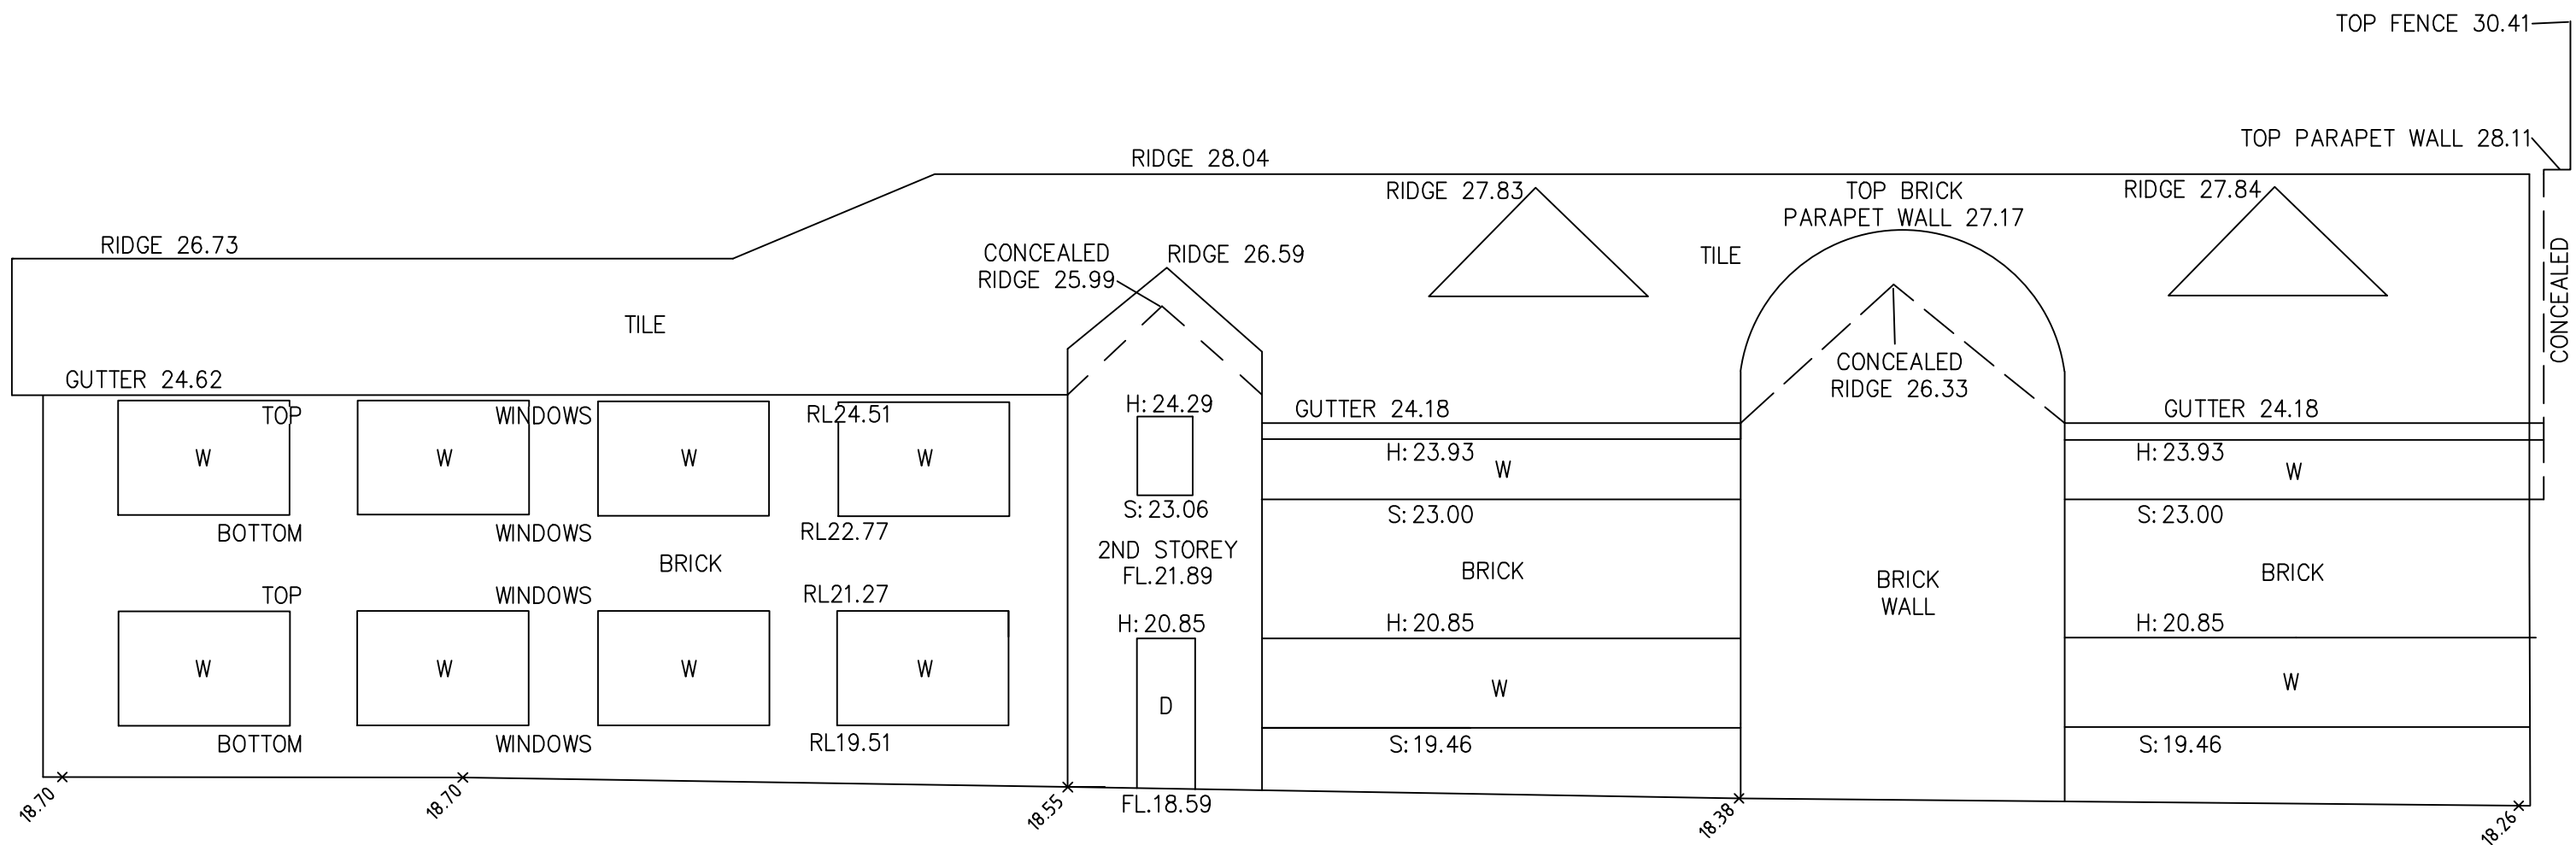

MERIDAN SCHOOL
SOUTHERN ELEVATION
SCIENCE & "HOPE"
BUILDING




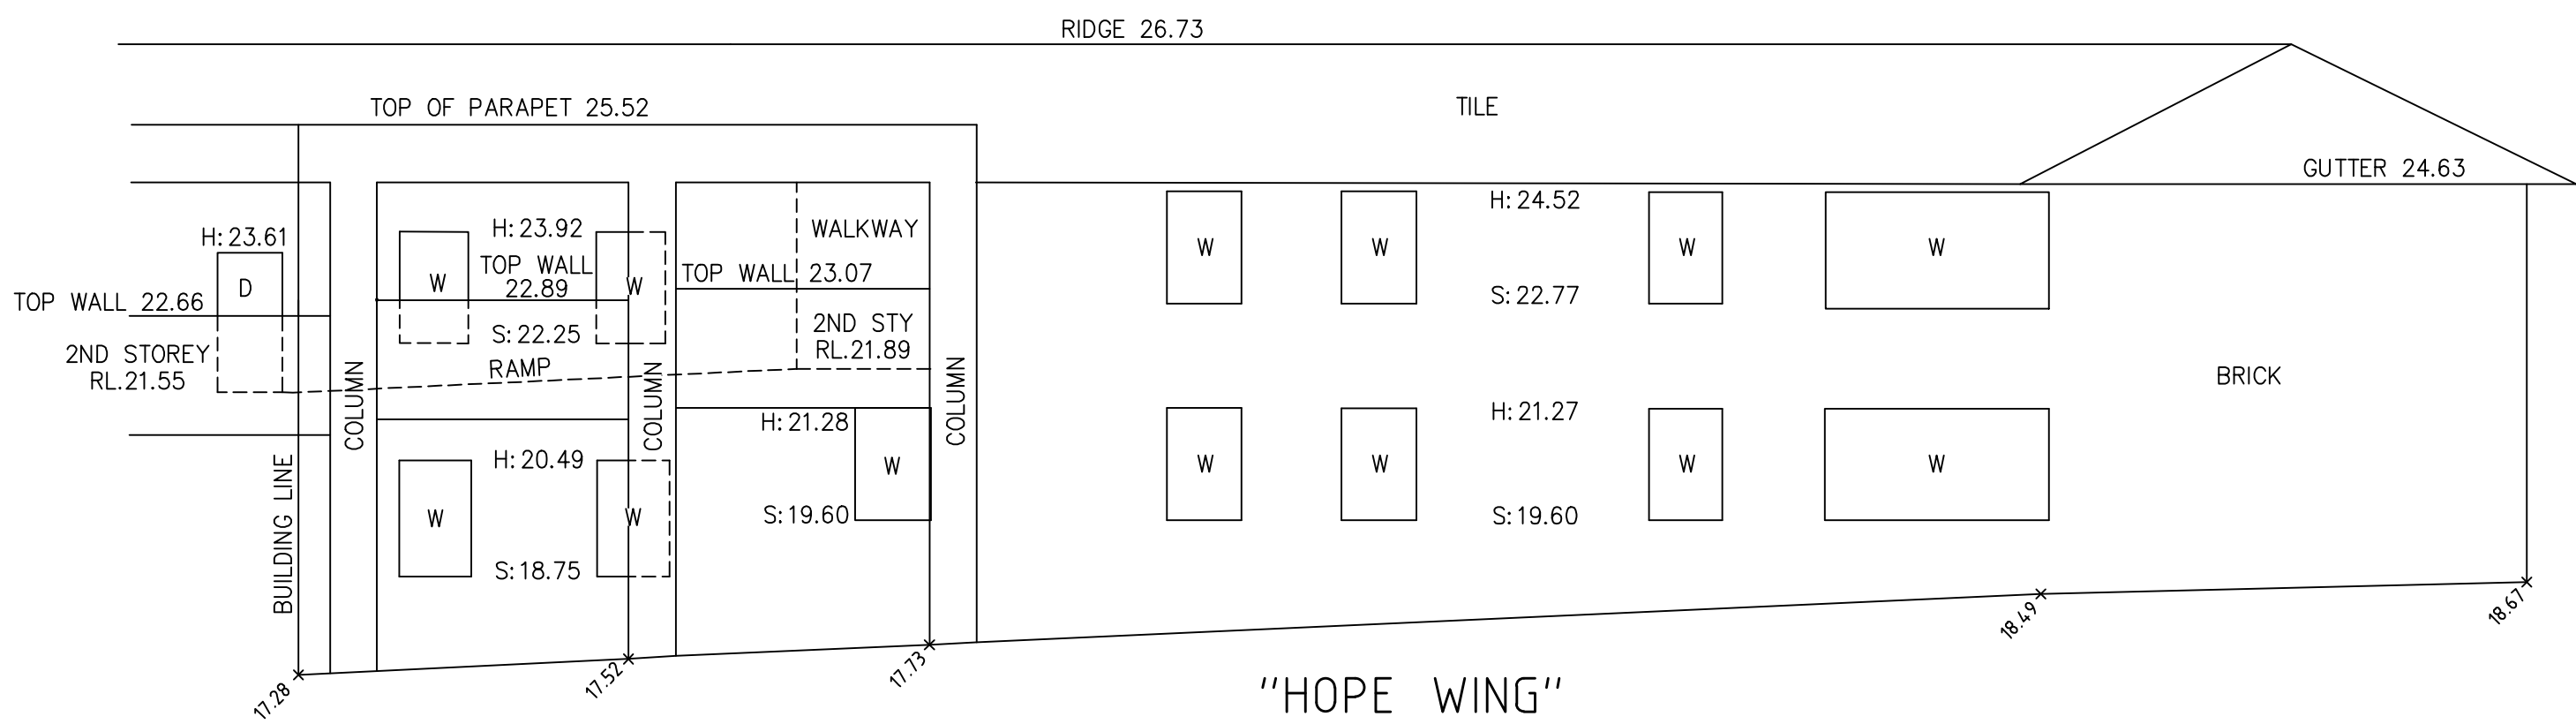



"HOPE WING"
WESTERN ELEVATION
BRICK BUILDING
TILE ROOF

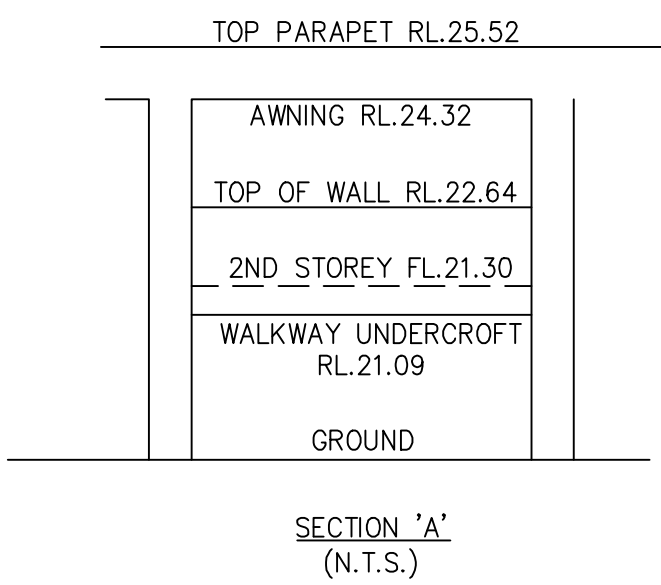


SECTION 'A'
(N.T.S.)

THIS IS THE PLAN REFERRED TO IN MY LETTER DATED: -		DATE OF SURVEY: 27-02-2013	 Registered Surveyors NSW www.lts.com.au Suite 1, Level 1 810 Pacific Highway Gordon NSW 2072	SEE SHEET 1 FOR AMENDMENT SCHEDULE	
..... Registered Surveyor NSW		DATUM: AHD		CLIENT: MERIDEN ANGLICAN SCHOOL FOR GIRLS	ORIGINAL PLAN SIZE: A1 1:100
SITE AREA: N/A		SITE AREA: N/A		PLAN OF DETAIL AND LEVELS OF PART OF "MERIDEN ANGLICAN SCHOOL", No.10-28 REDMYRE ROAD, STRATHFIELD BEING LOT101 IN DP862040	PROJECT No: -
				LGA: STRATHFIELD	JOB REFERENCE: 35598DT SHEET OF 16 SHEETS 10

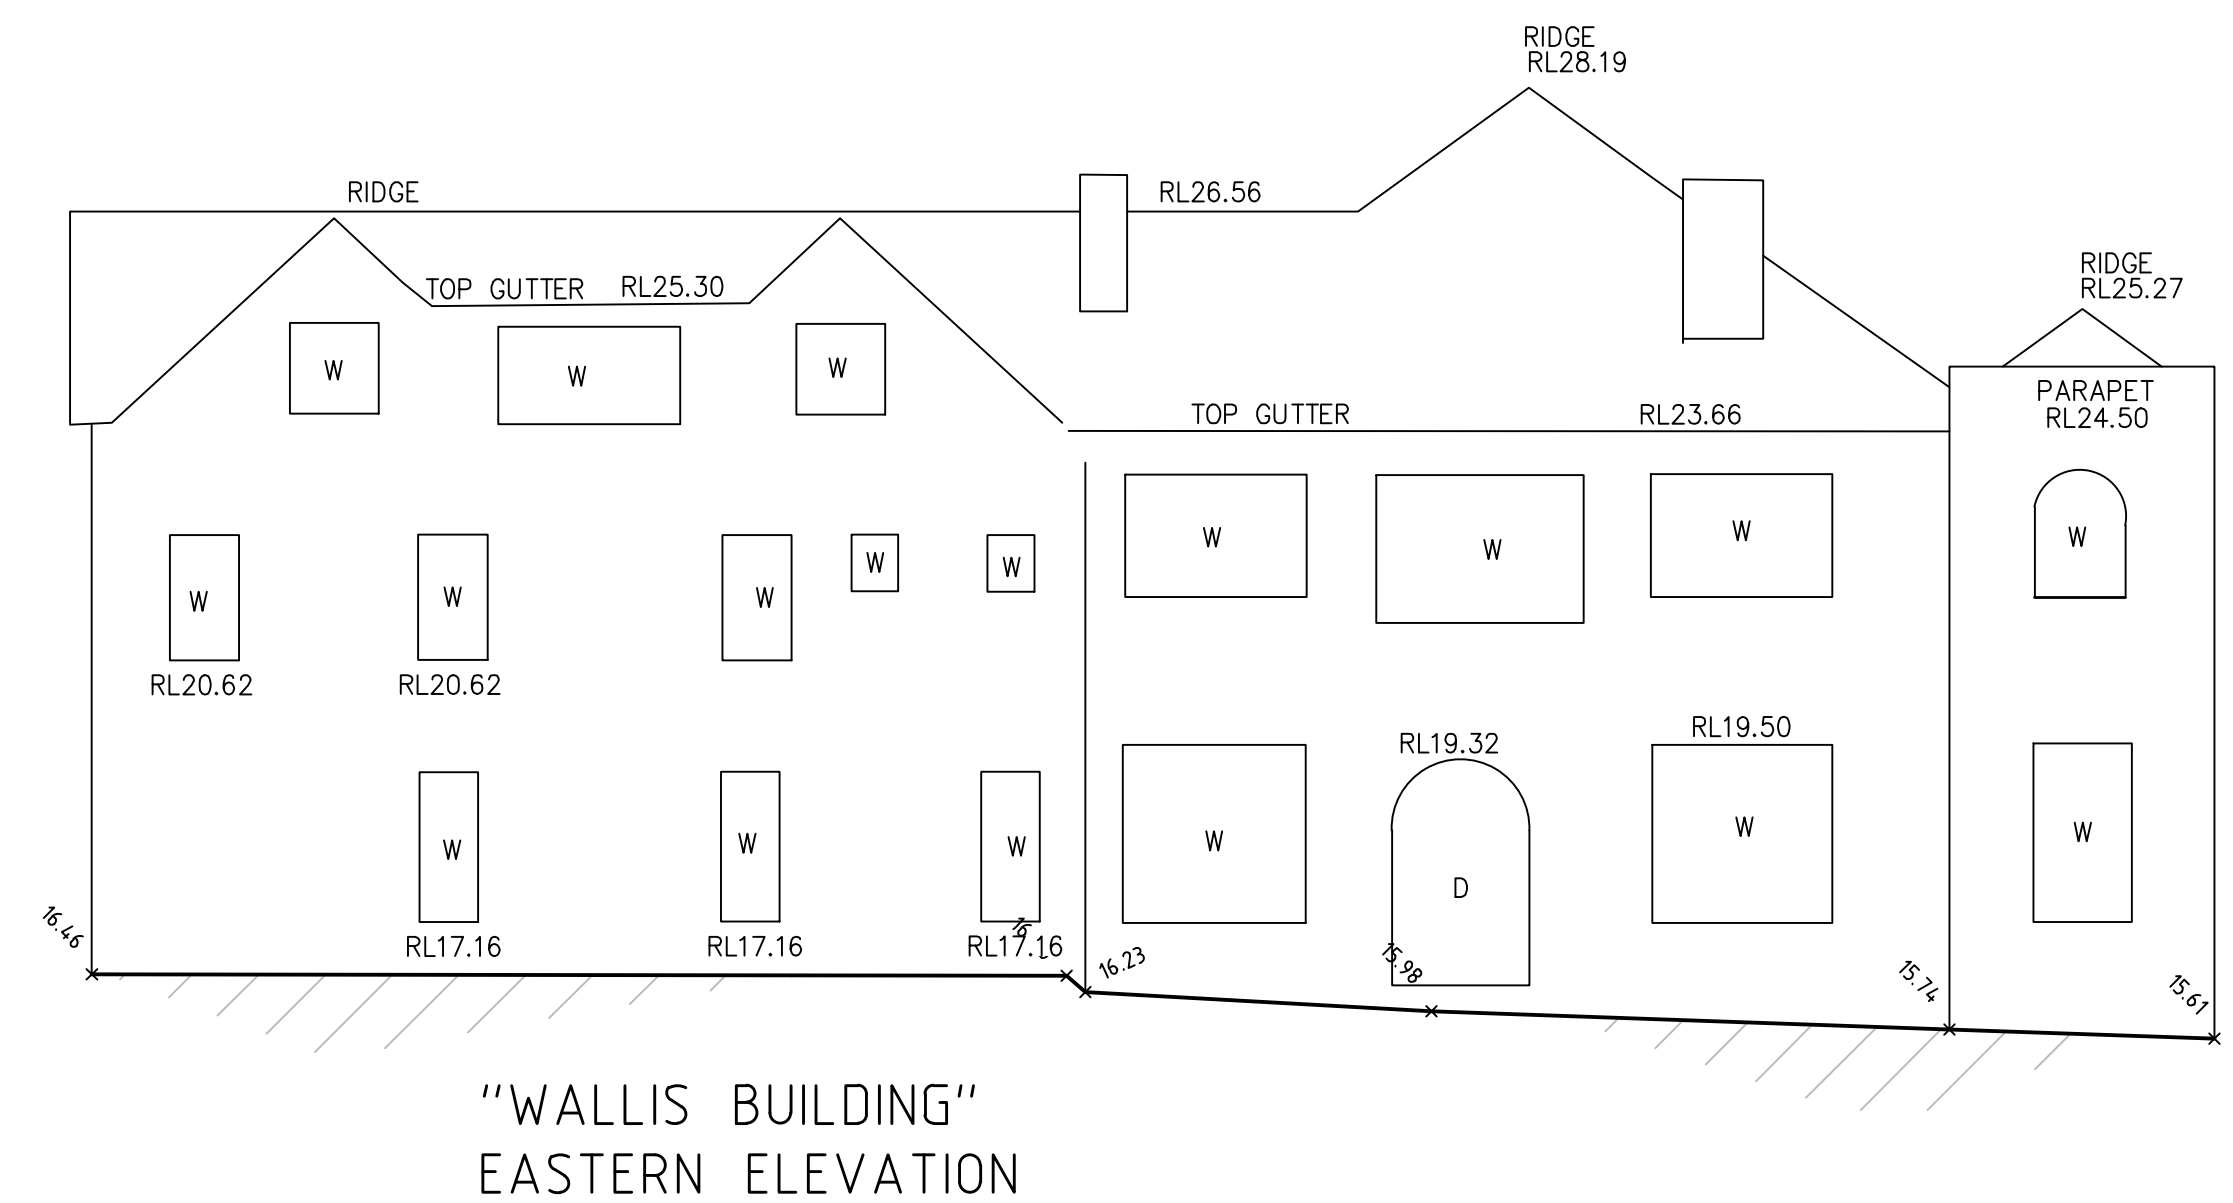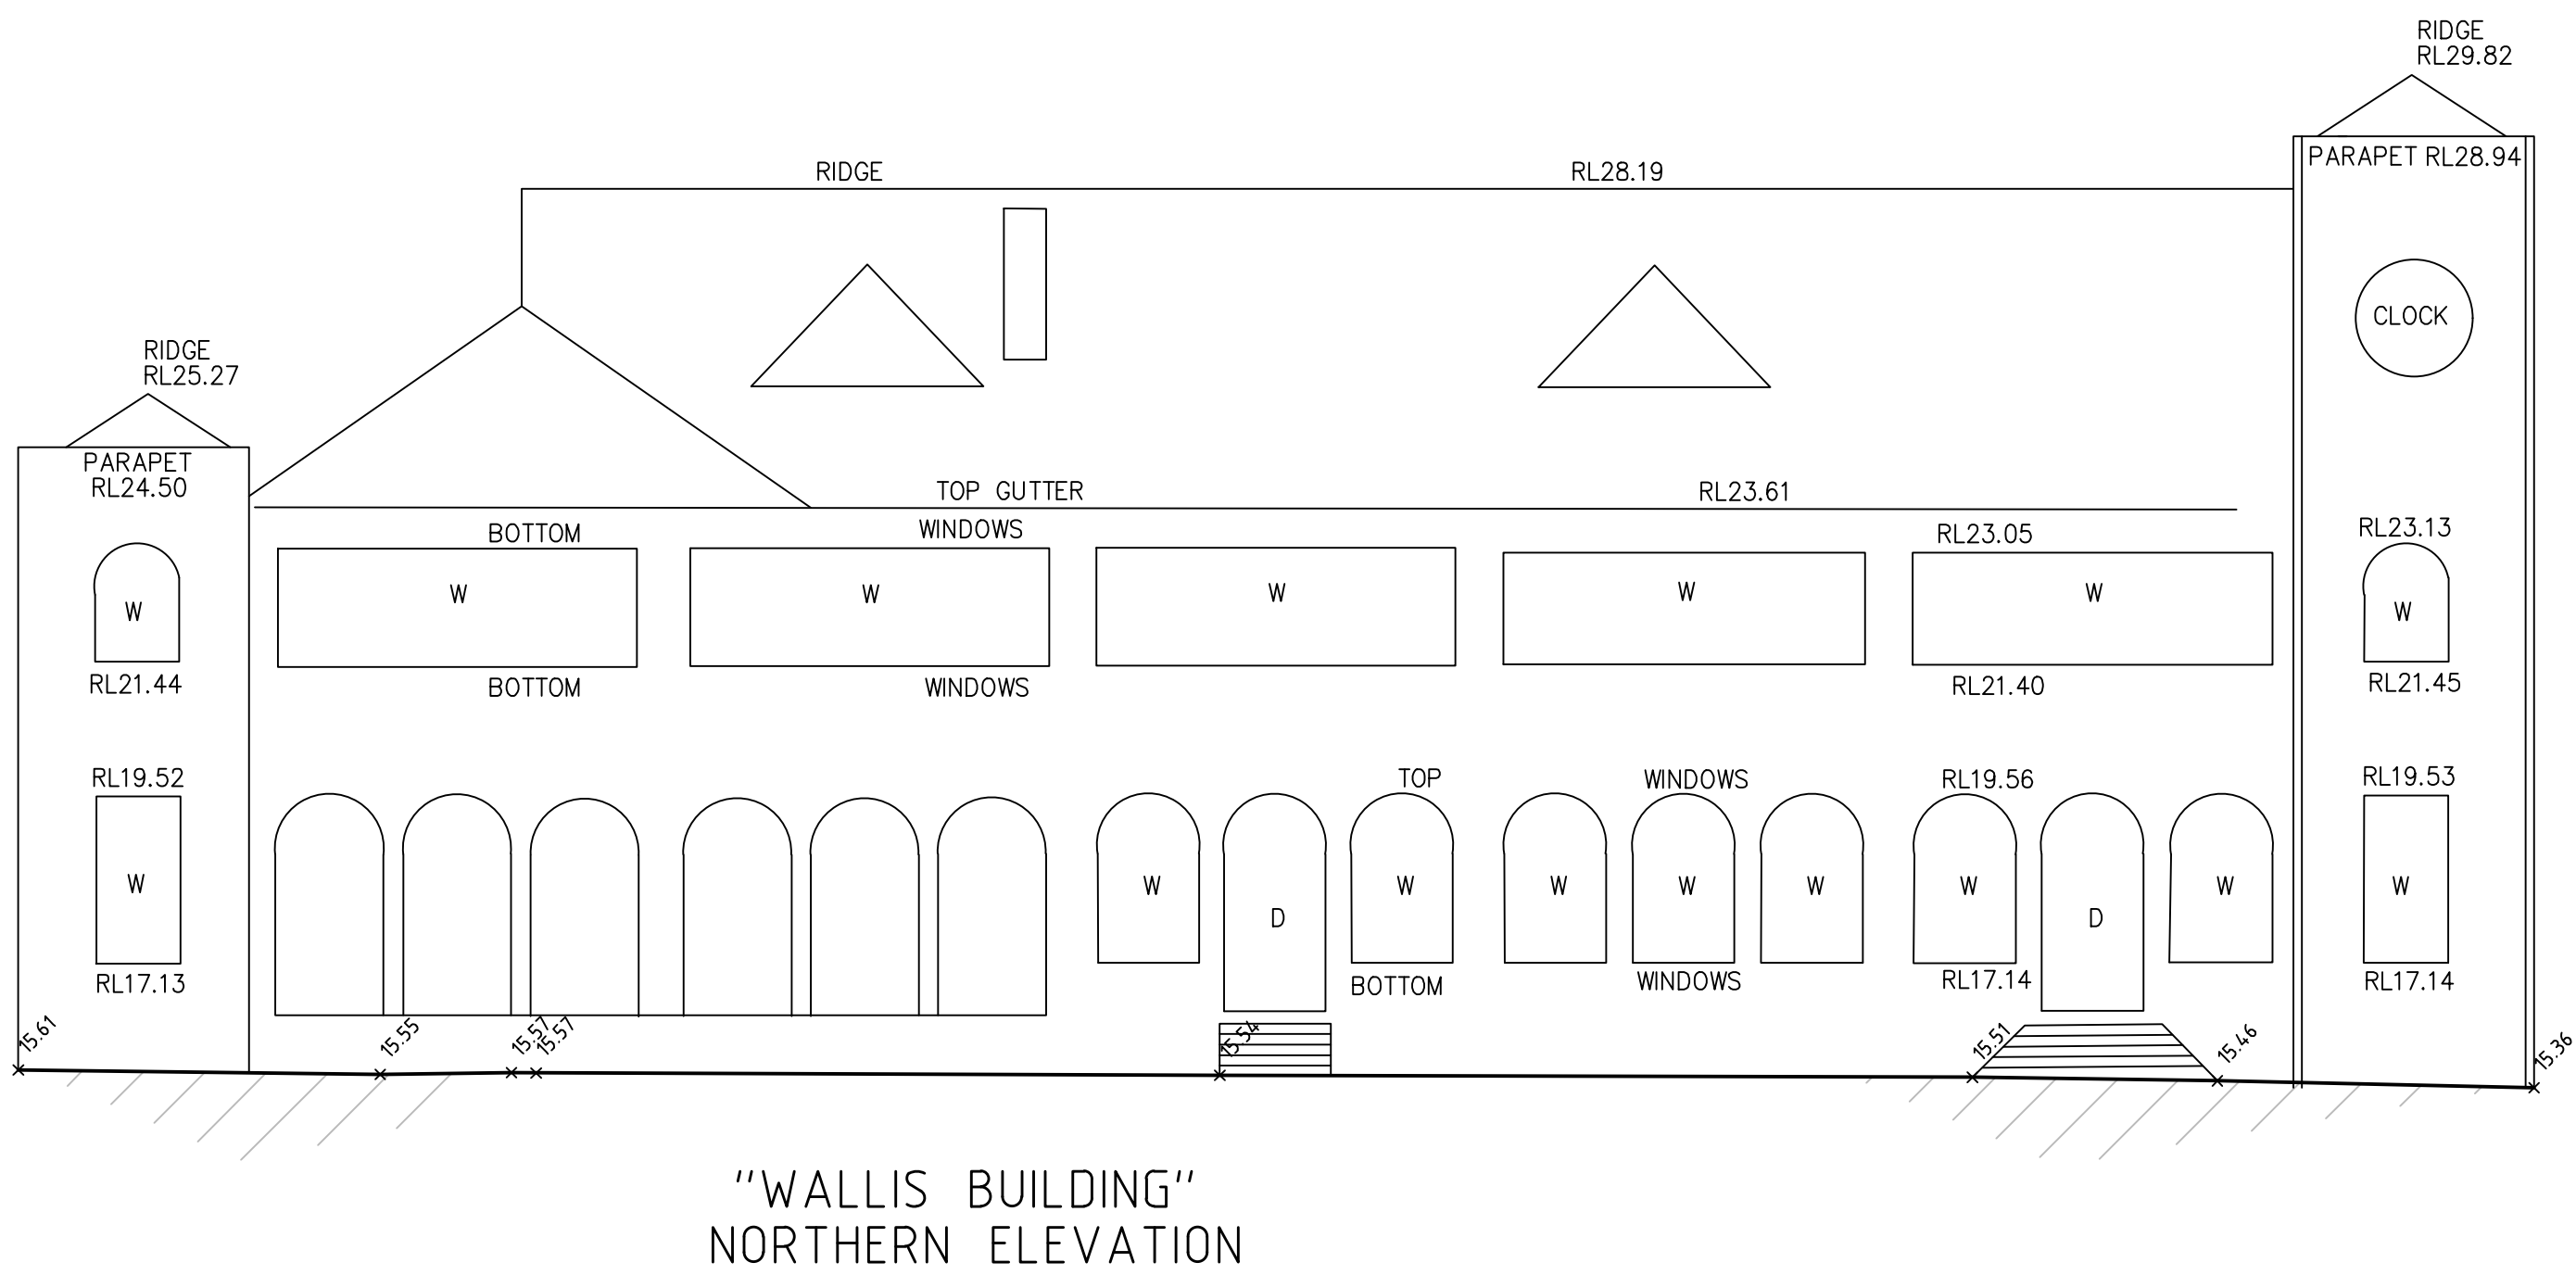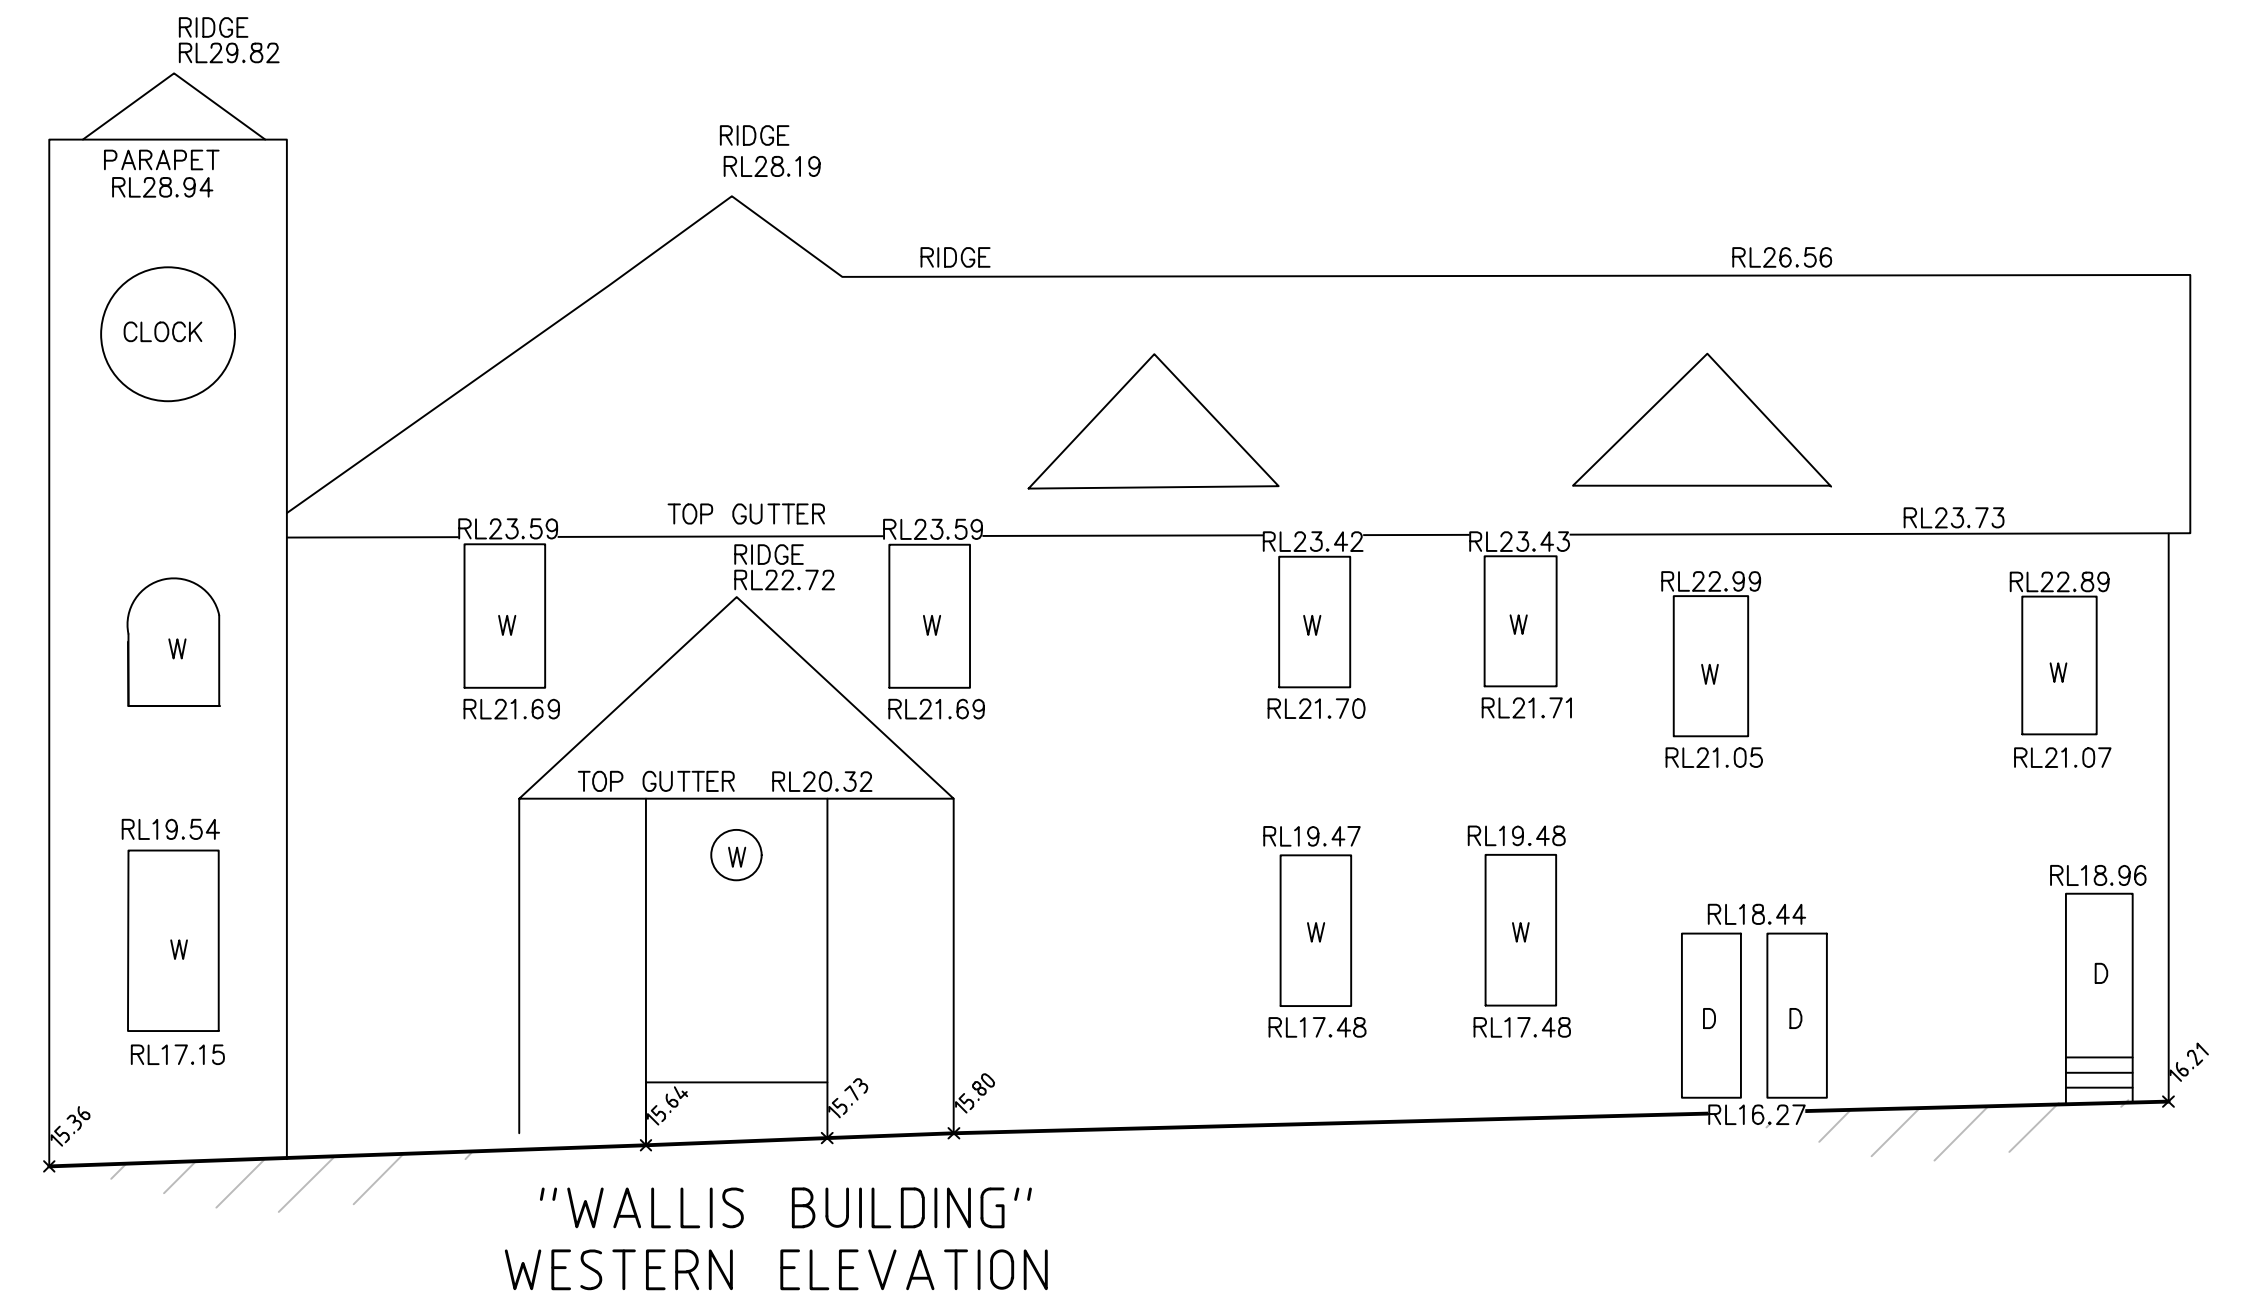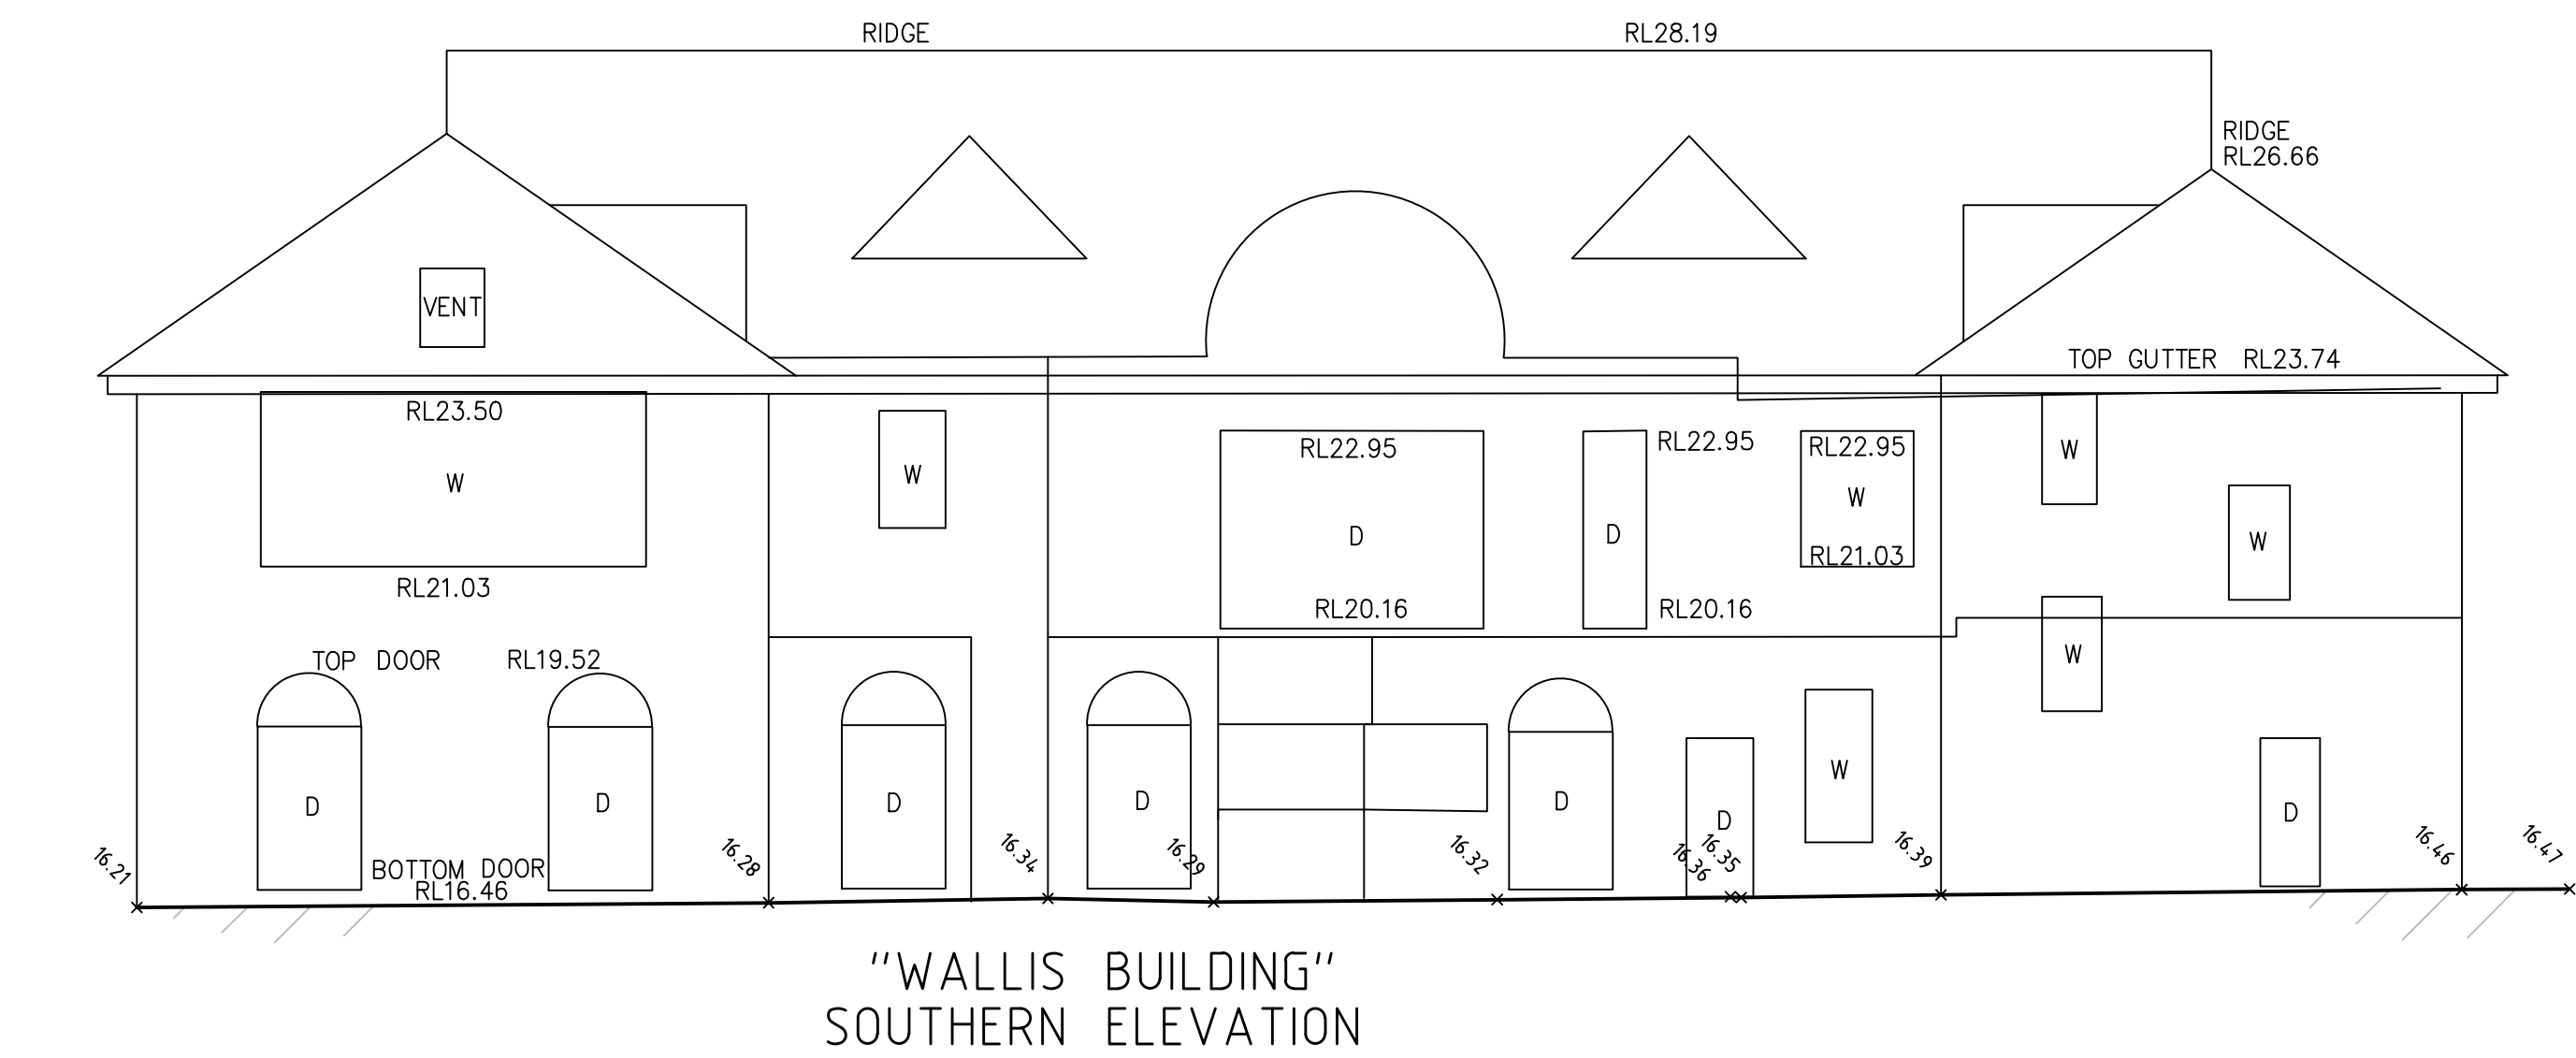


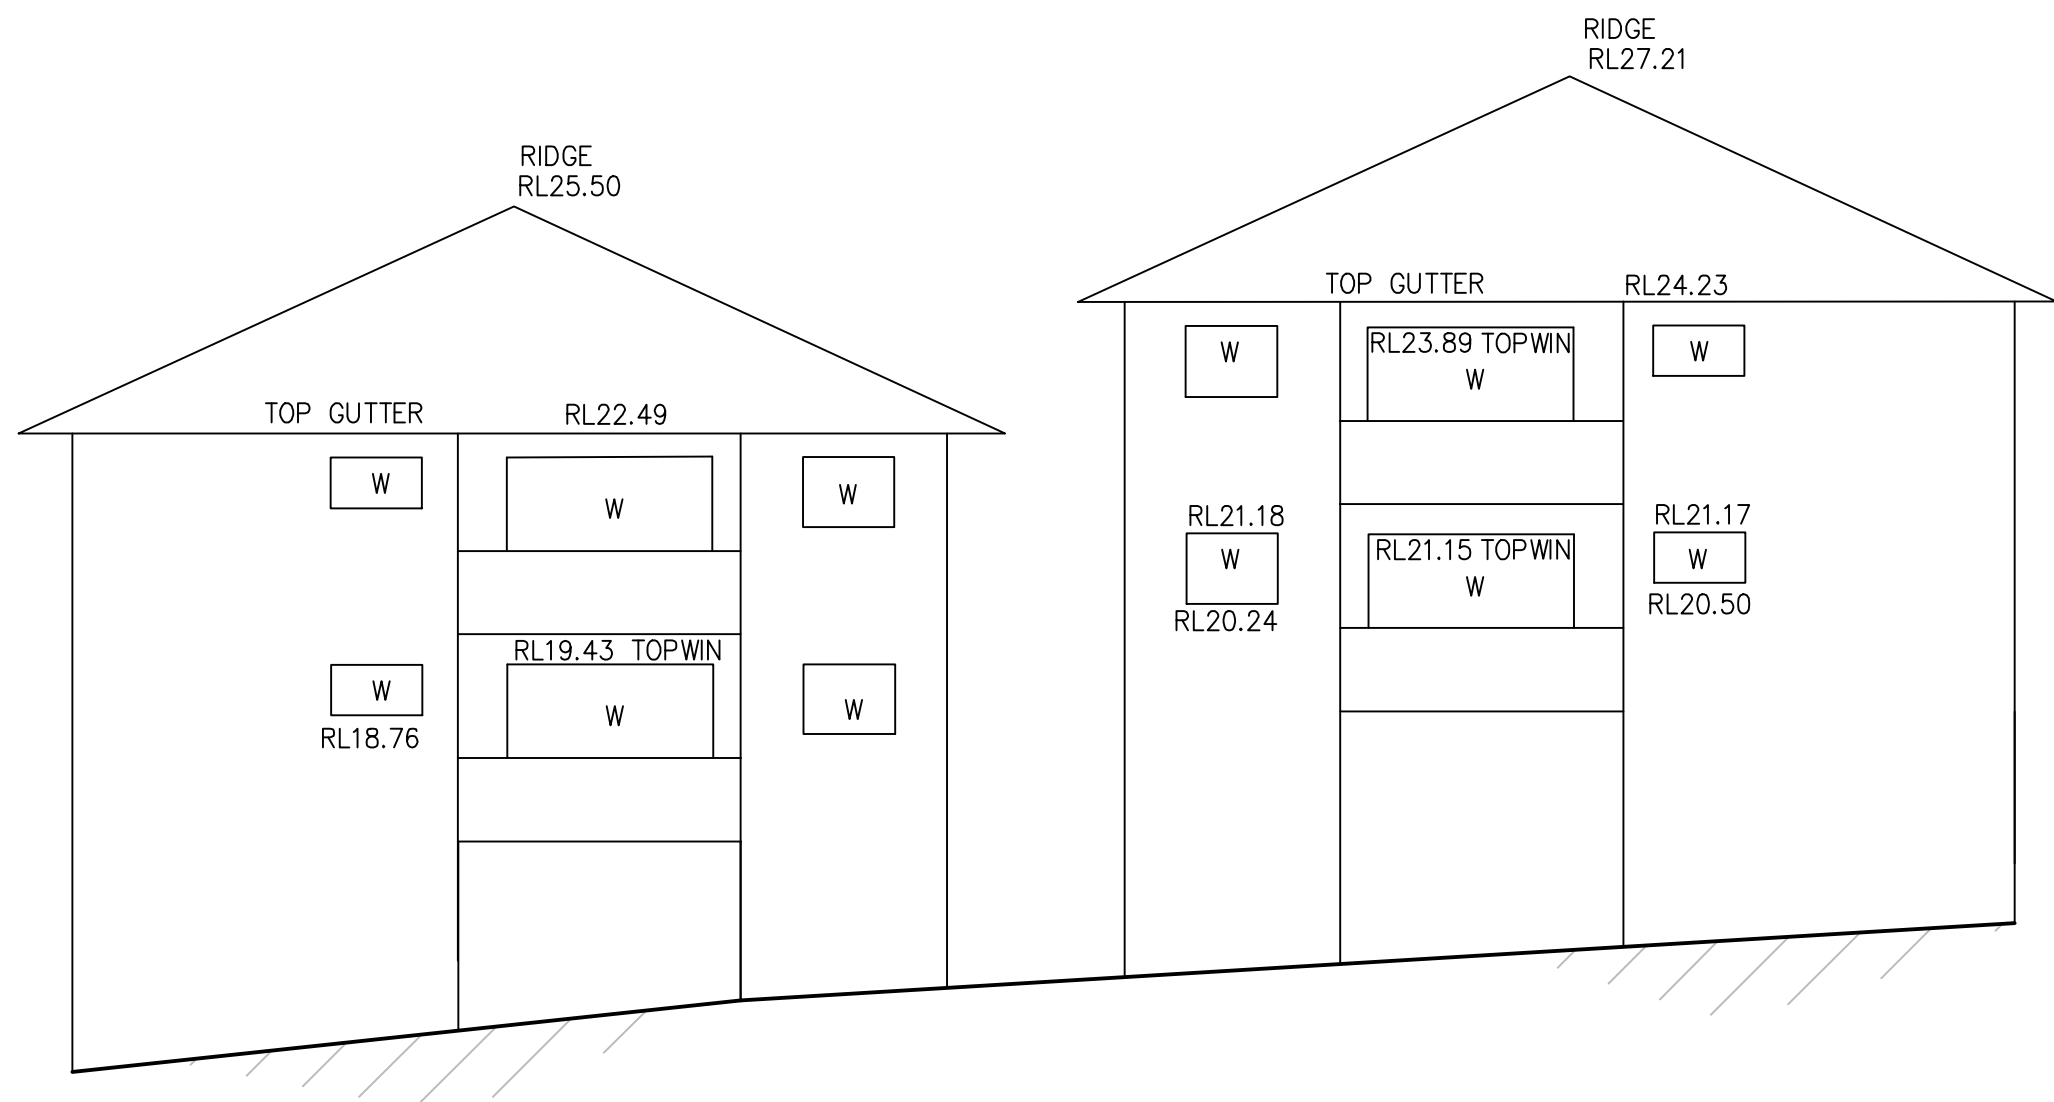


Nos.6-8 REDMYRE ROAD (SP4715)
SOUTHERN ELEVATION

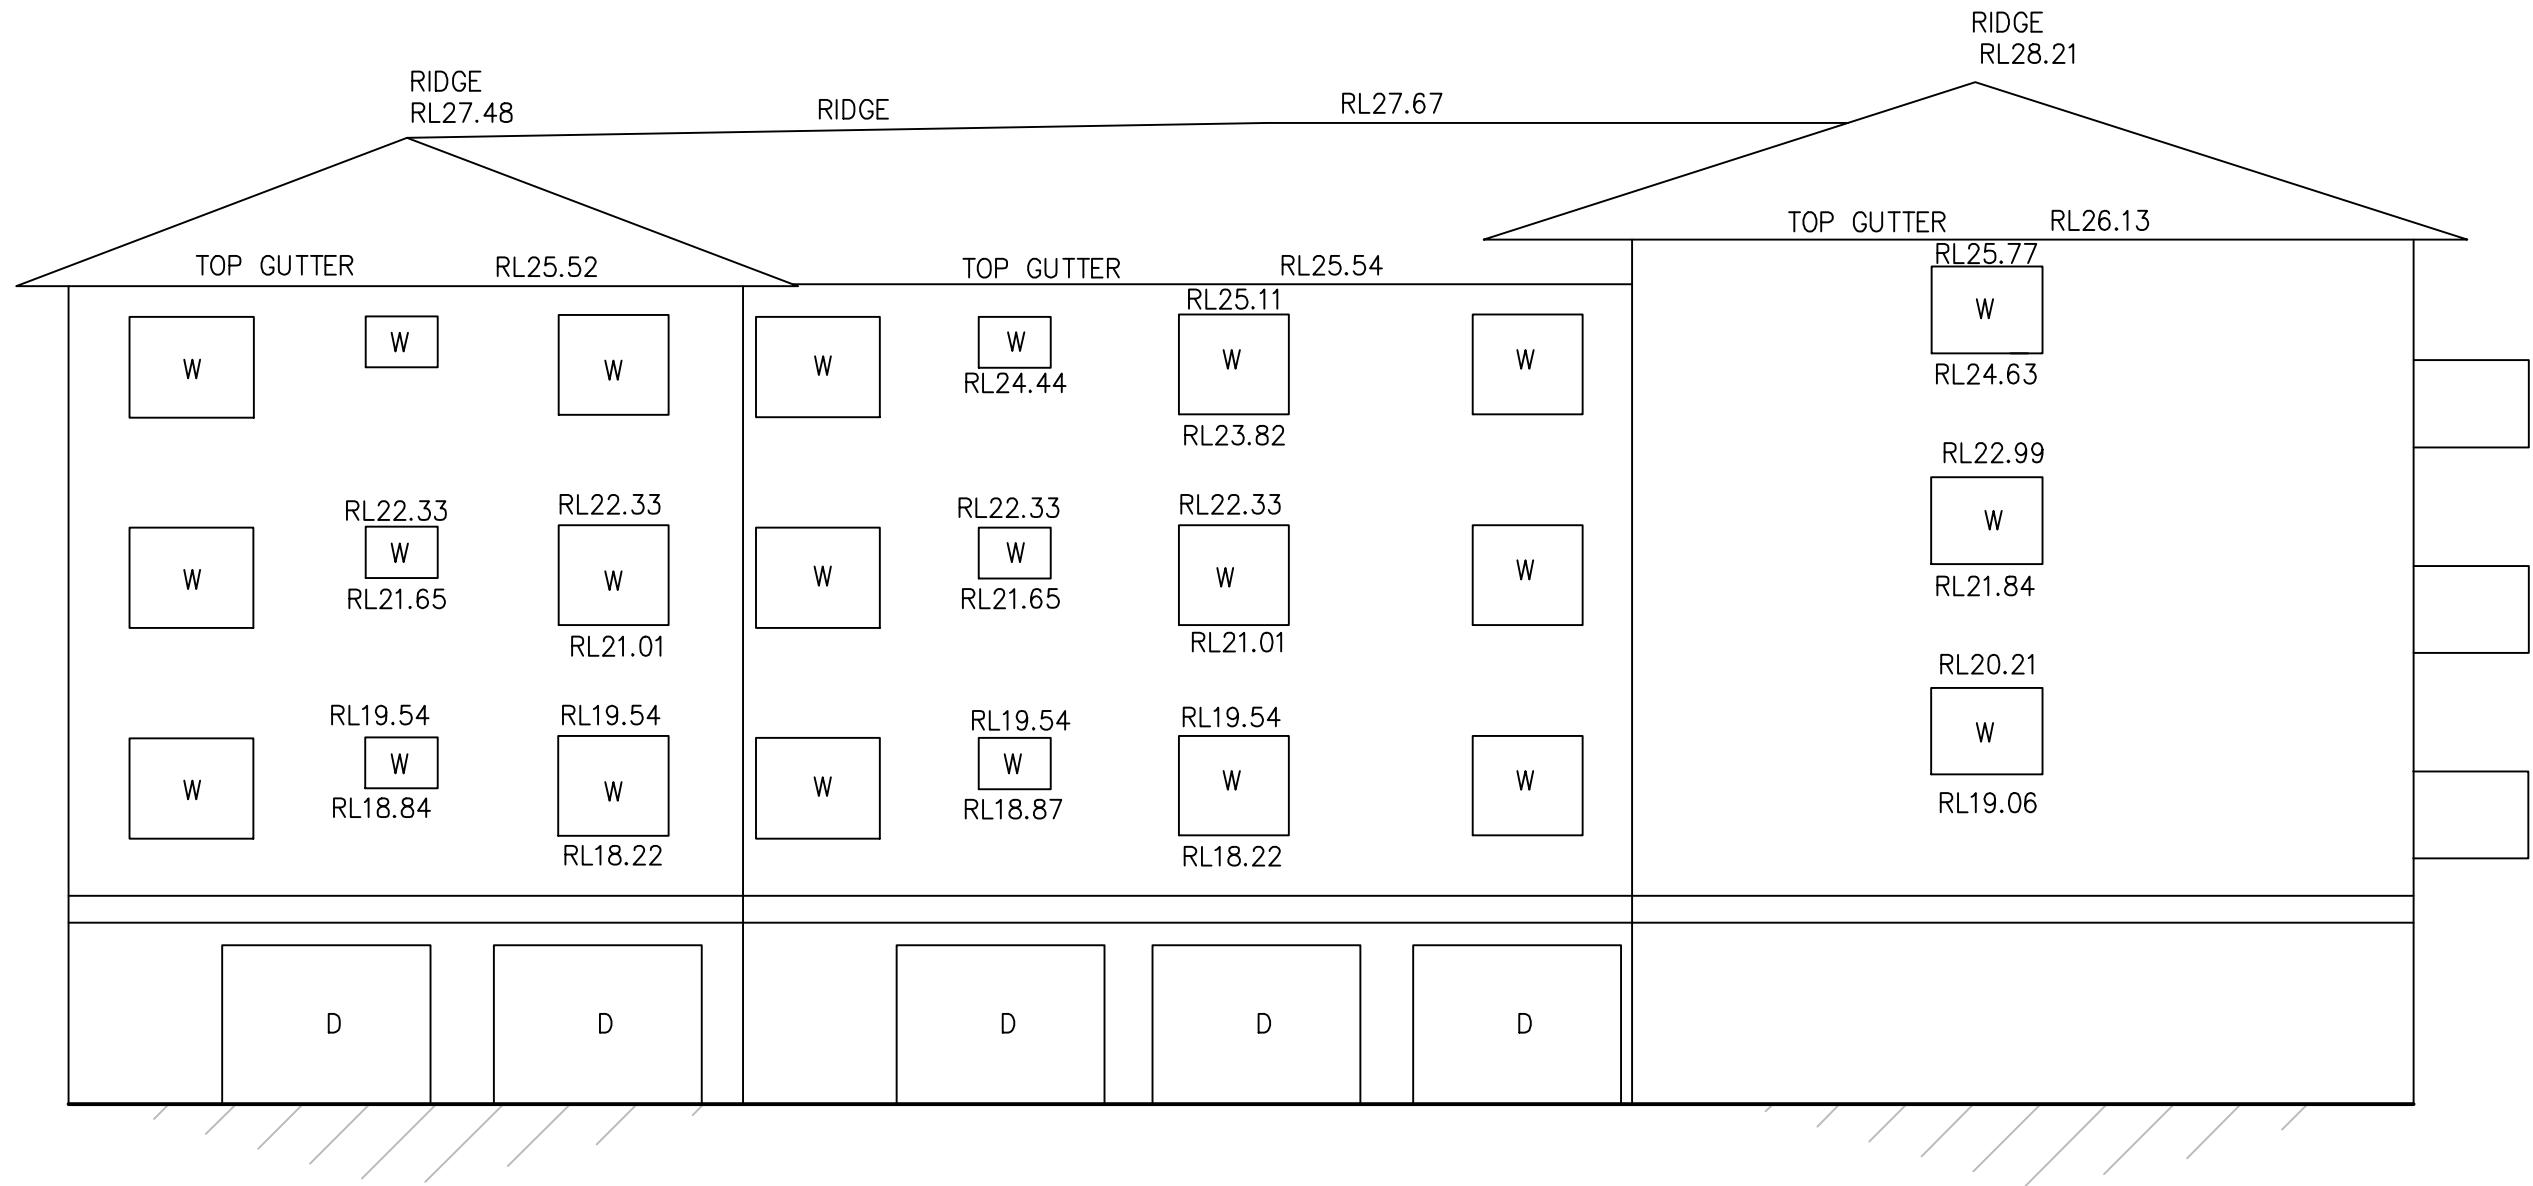


NO.1 MARGARET STREET (SP5206)
WESTERN ELEVATION

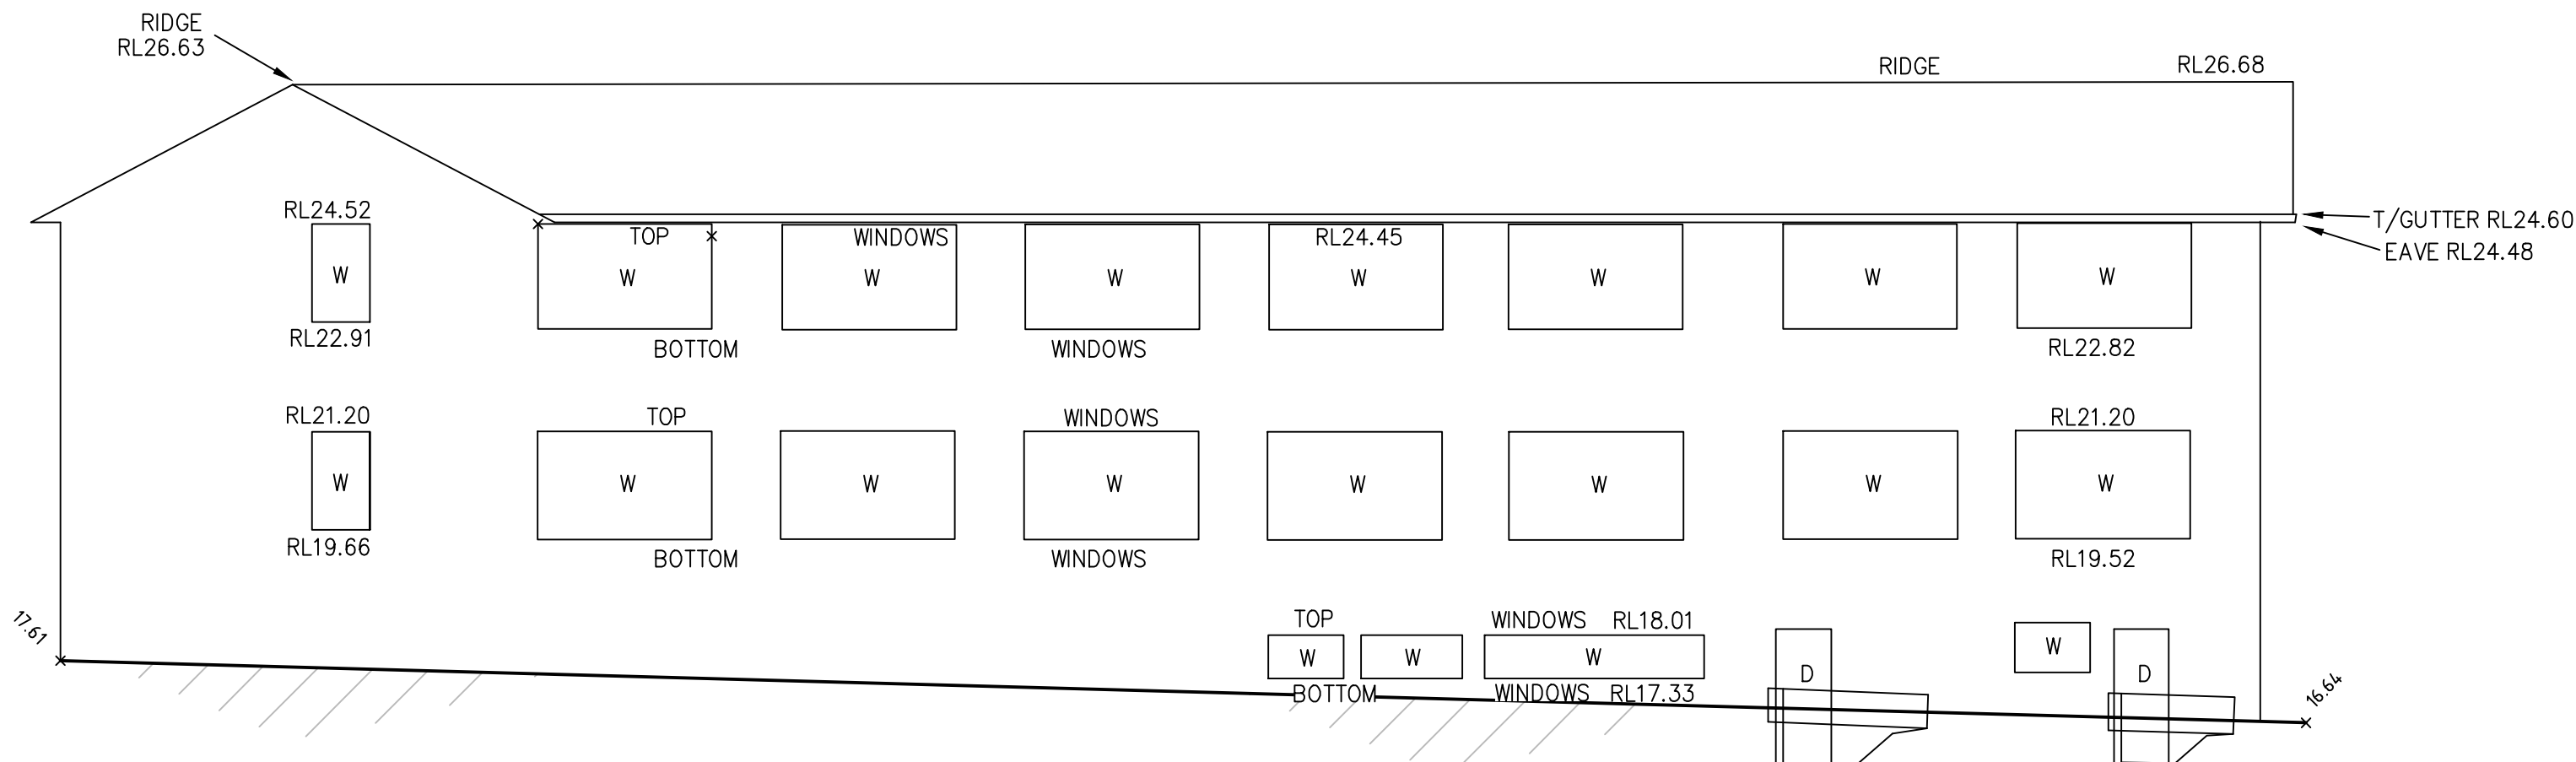


"TURNER BUILDING"
EASTERN ELEVATION

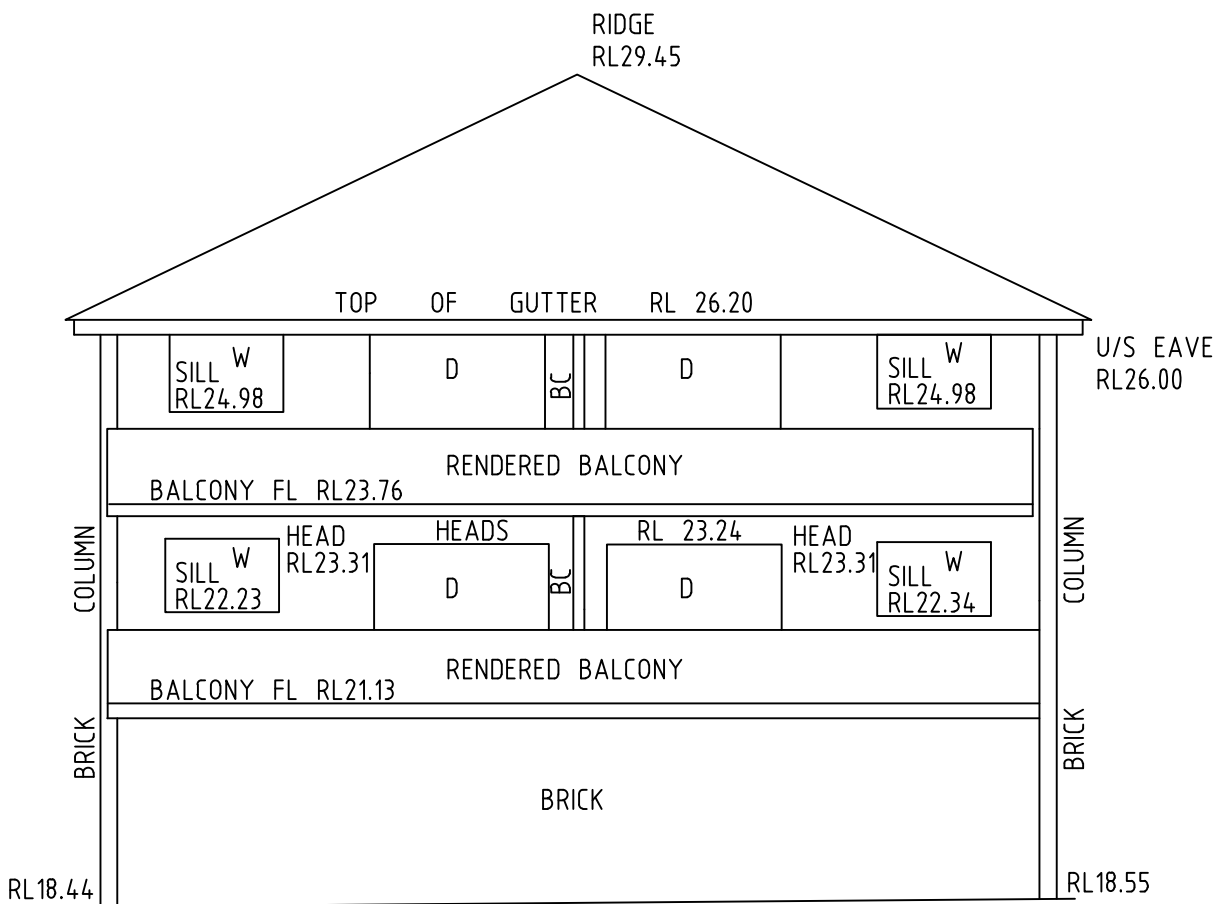


No.2 MARGARET STREET

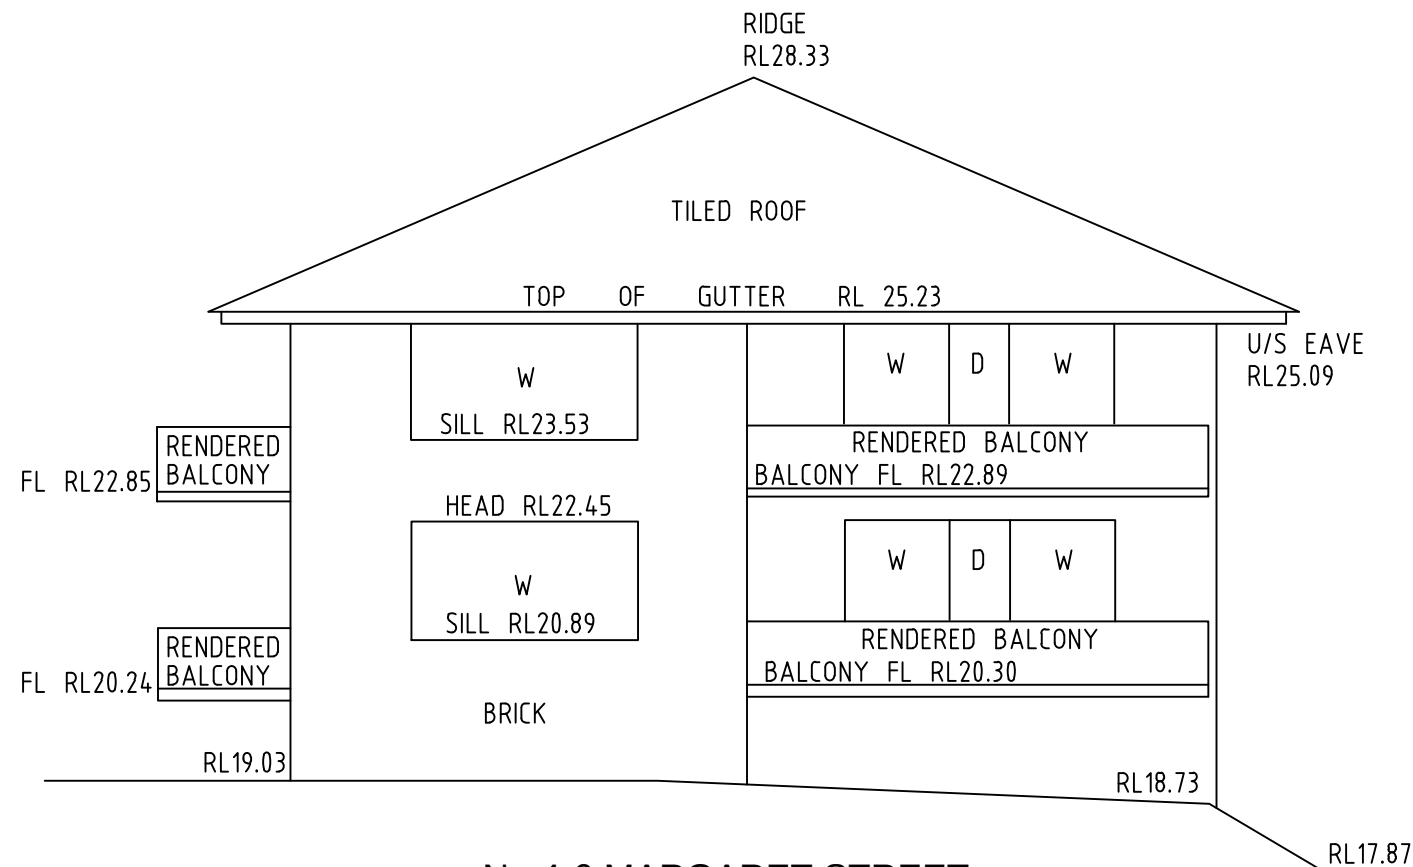

No.4-6 MARGARET STREET

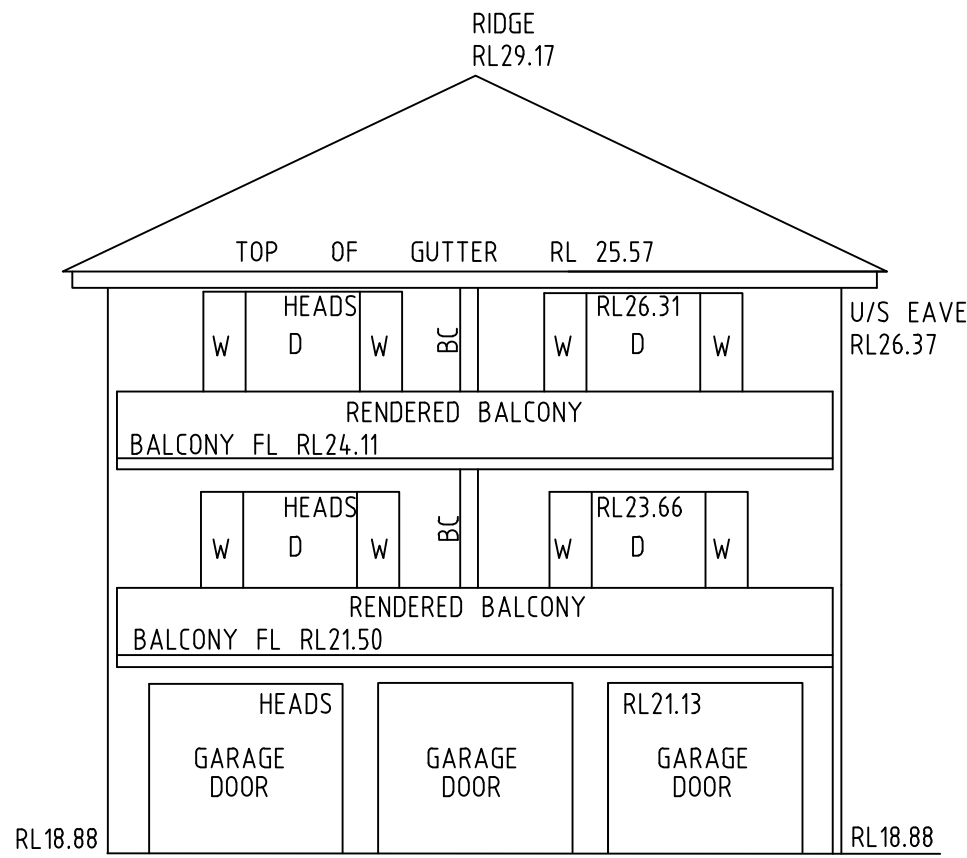


No.10 MARGARET STREET

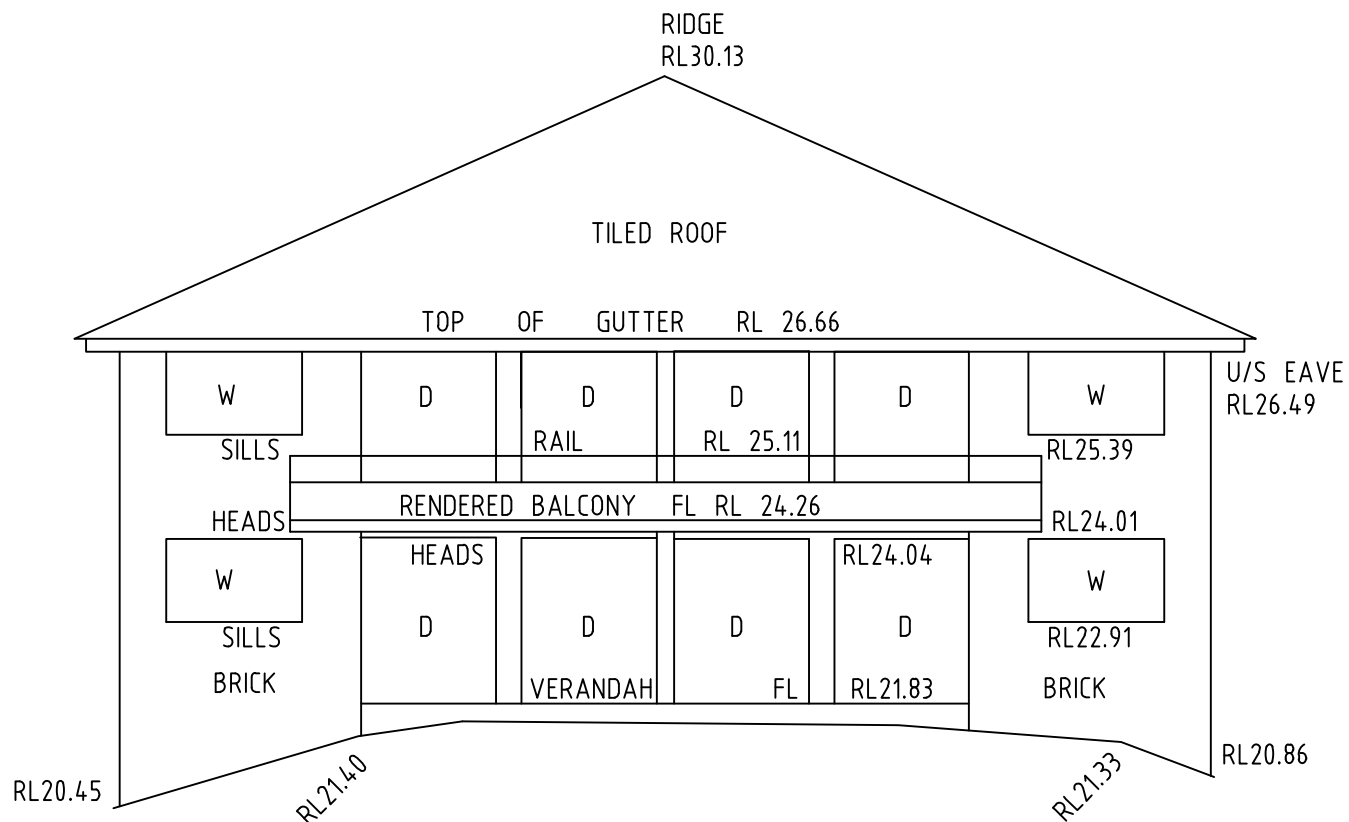

No.12-14 MARGARET STREET

NORTHERN ELEVATIONS

THIS IS THE PLAN REFERRED TO IN MY LETTER DATED: - Registered Surveyor NSW	DATE OF SURVEY: 27-02-2013	 Registered Surveyors NSW www.its.com.au Suite 1, Level 1 810 Pacific Highway Gordon NSW 2072	SEE SHEET 1 FOR AMENDMENT SCHEDULE		ORIGINAL PLAN SIZE: A1 1:100
	DATUM: AHD		CLIENT: MERIDEN ANGLICAN SCHOOL FOR GIRLS	PROJECT NO: 1	
	SITE AREA: N/A		PLAN OF DETAIL AND LEVELS OF PART OF "MERIDEN ANGLICAN SCHOOL", No.10-28 REDMYRE ROAD, STRATHFIELD BEING LOT101 IN DP862040		JOB REFERENCE: 35598DT
	 Registered Surveyor NSW		Locked Bag 5 Gordon NSW 2072 P 1300 587 000 F 02 9499 7760	LGA: STRATHFIELD	SHEET OF 16 SHEETS

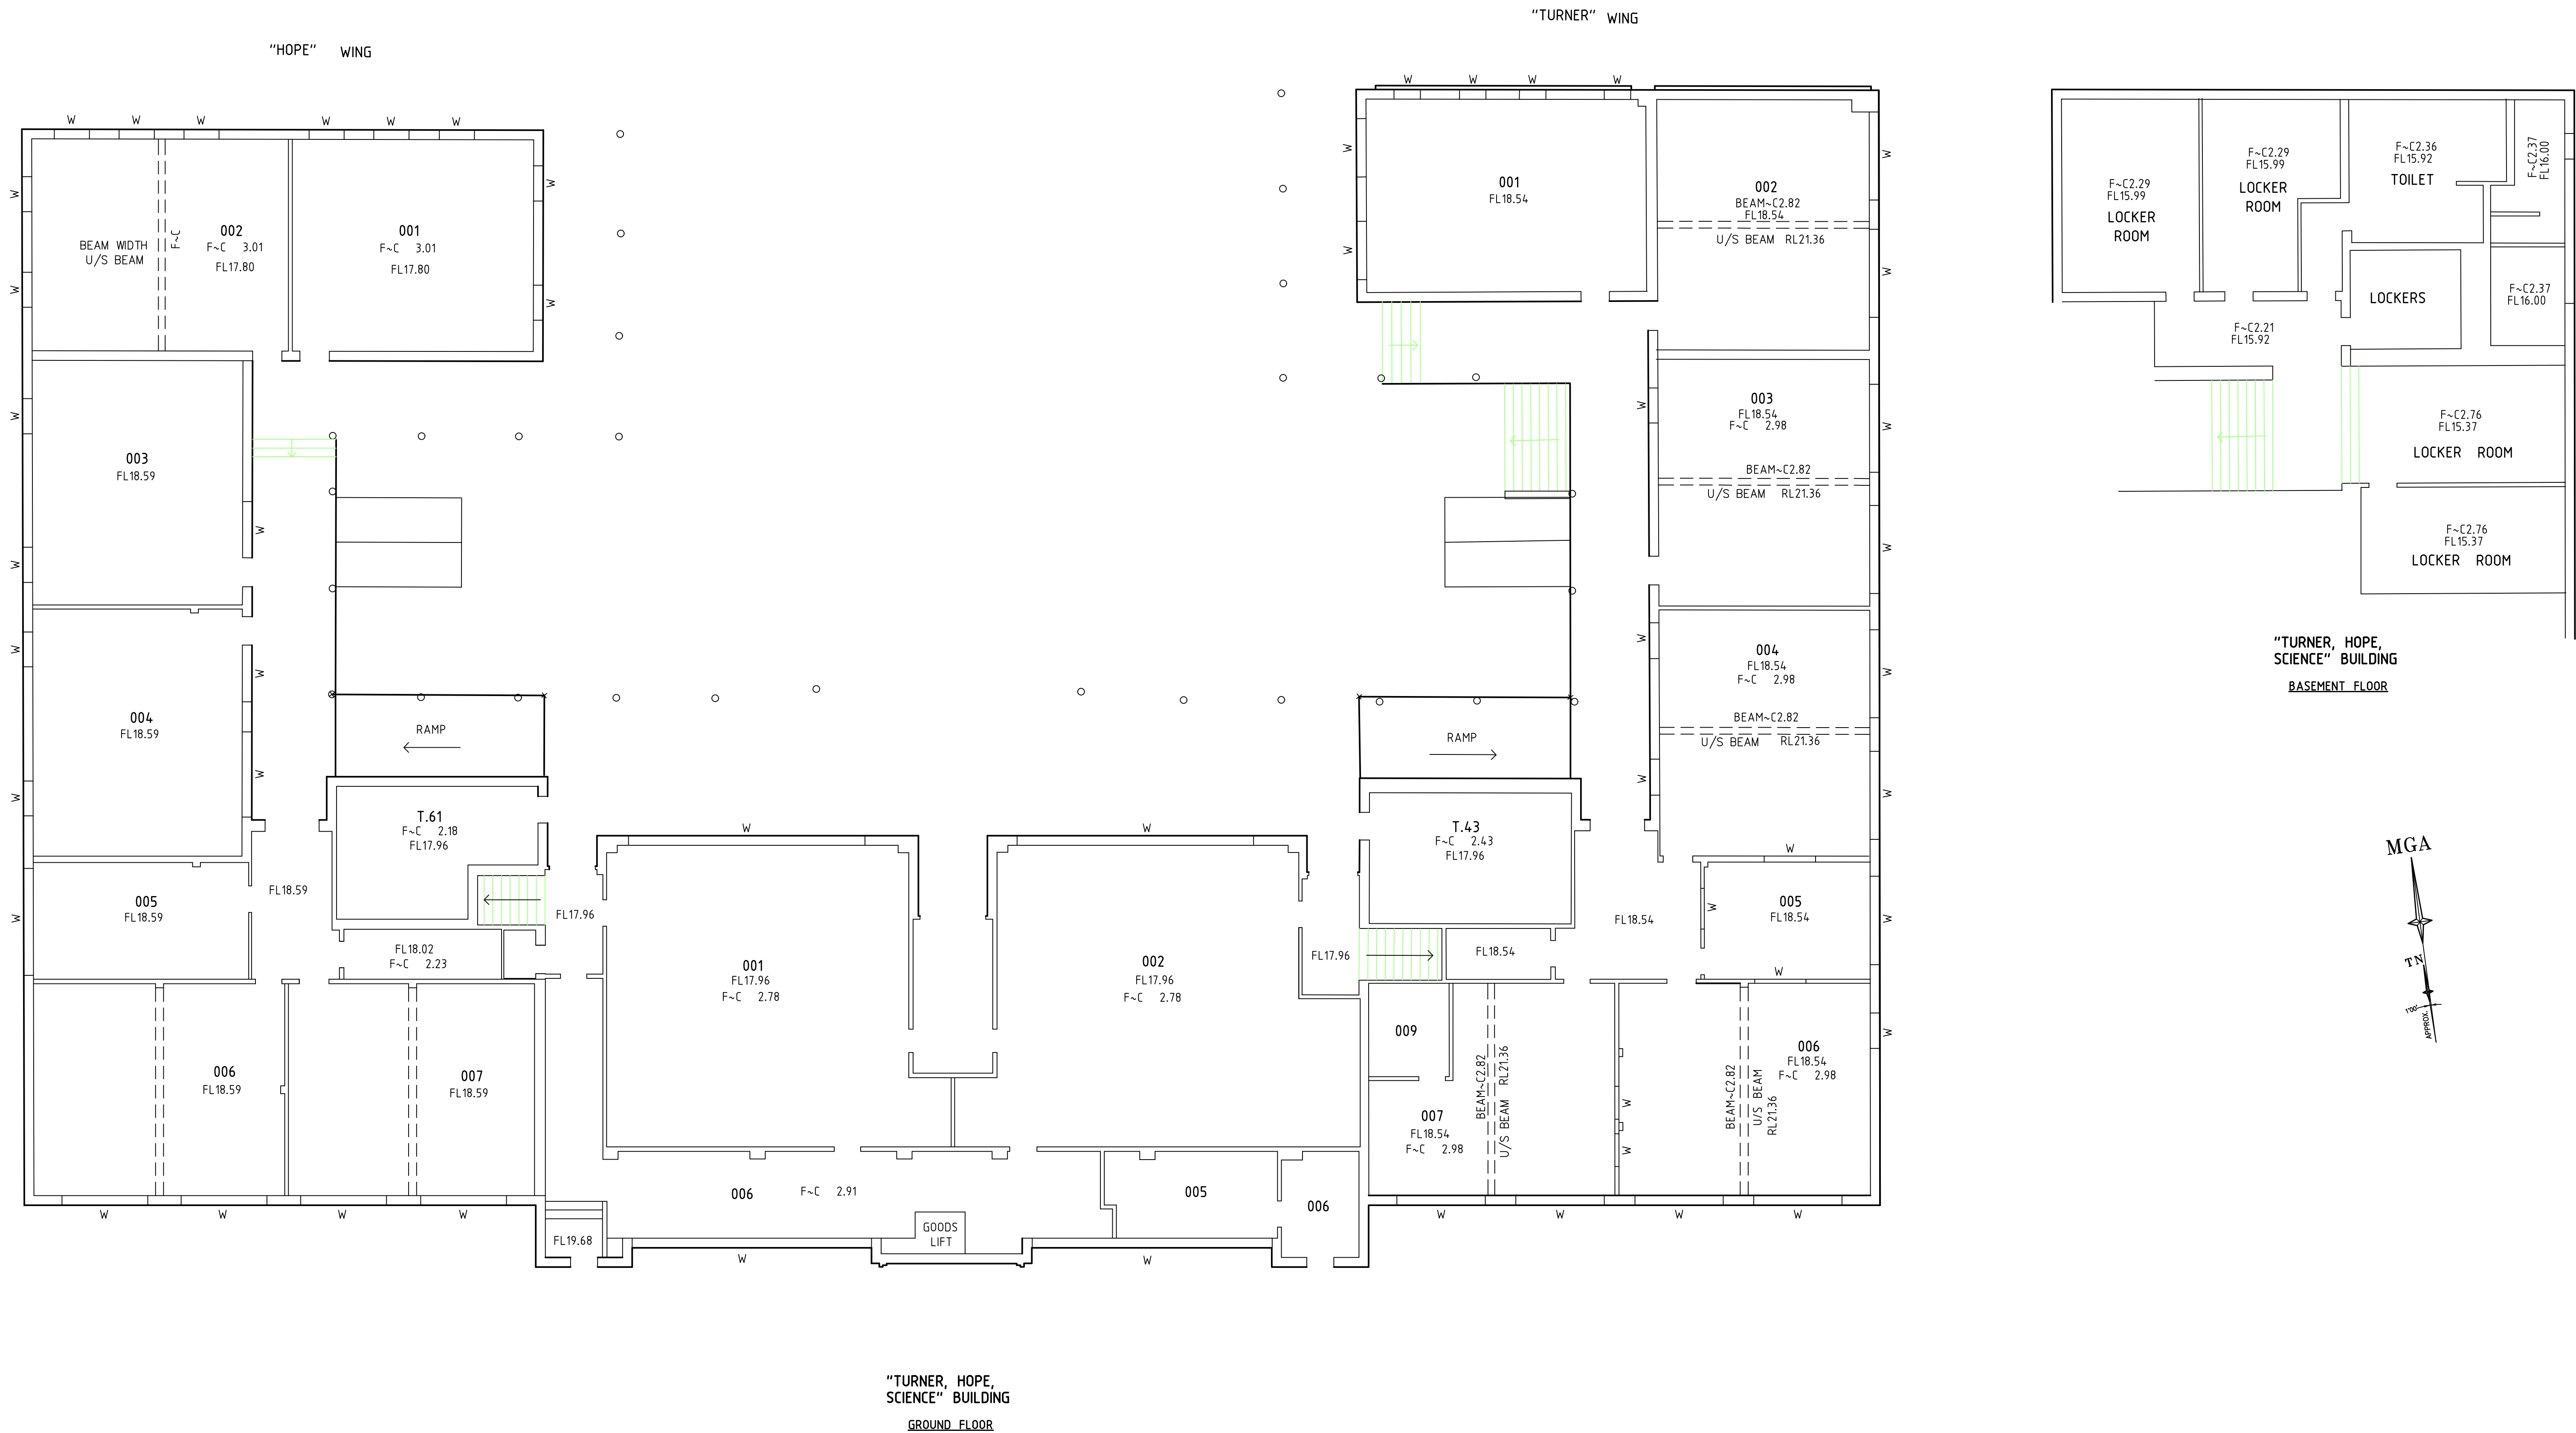

F~C DENOTES FLOOR TO CEILING HEIGHT
U/S DENOTES UNDERSIDE


SHEET 1 FOR LEGEND AND NOTES

THIS IS THE PLAN REFERRED TO IN MY LETTER DATED: - Registered Surveyor NSW	DATE OF SURVEY: 27-02-2013	 Registered Surveyors NSW www.ltsl.com.au Suite 1, Level 1 810 Pacific Highway Gordon NSW 2072	SEE SHEET 1 FOR AMENDMENT SCHEDULE	
	DATUM: AHD		CLIENT: MERIDEN ANGLICAN SCHOOL FOR GIRLS	ORIGINAL PLAN SIZE: A1 1:100
	SITE AREA: N/A		PLAN OF DETAIL AND LEVELS OF PART OF "MERIDEN ANGLICAN SCHOOL", No.10-28 REDMYRE ROAD, STRATHFIELD BEING LOT101 IN DP862040	PROJECT No: -
			LGA: STRATHFIELD	JOB REFERENCE: 35598DT SHEET OF 16 SHEETS


MGA




PHOTOGRAPH 'A'

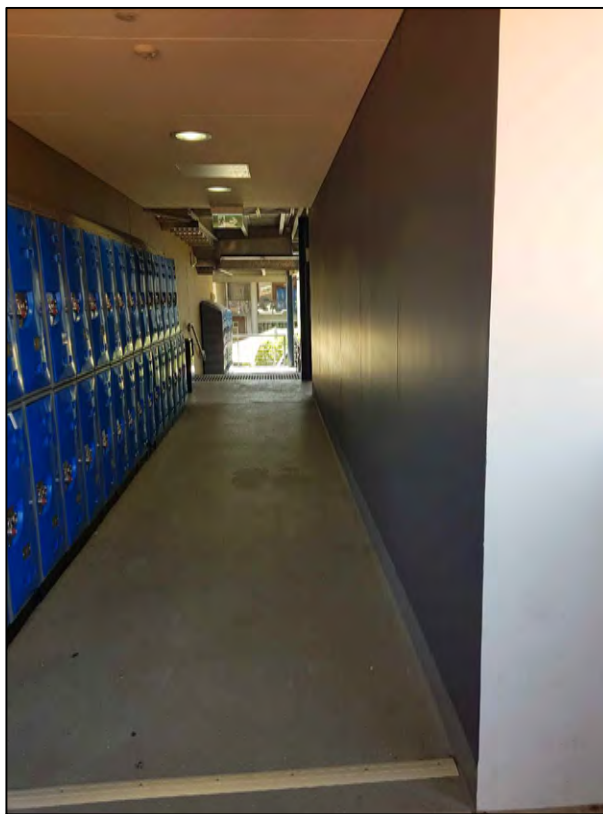

PHOTOGRAPH 'B'

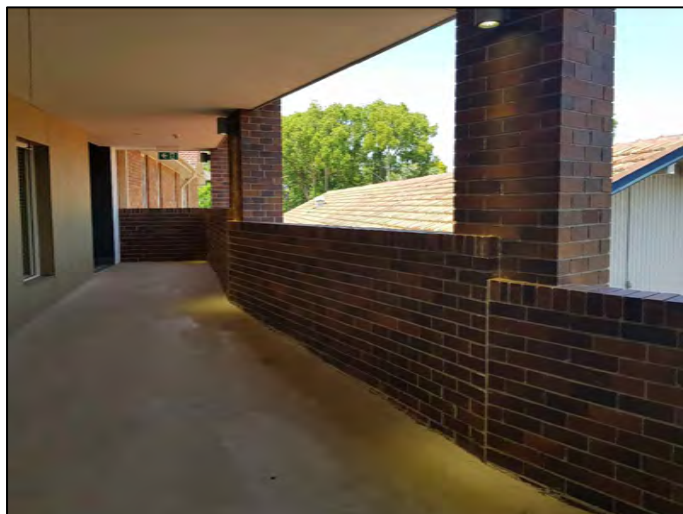


PHOTOGRAPH 'C'

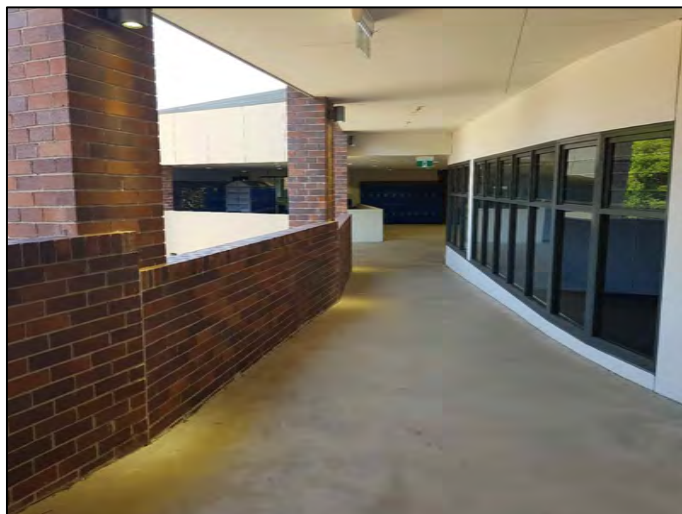


PHOTOGRAPH 'D'



PHOTOGRAPH 'E'

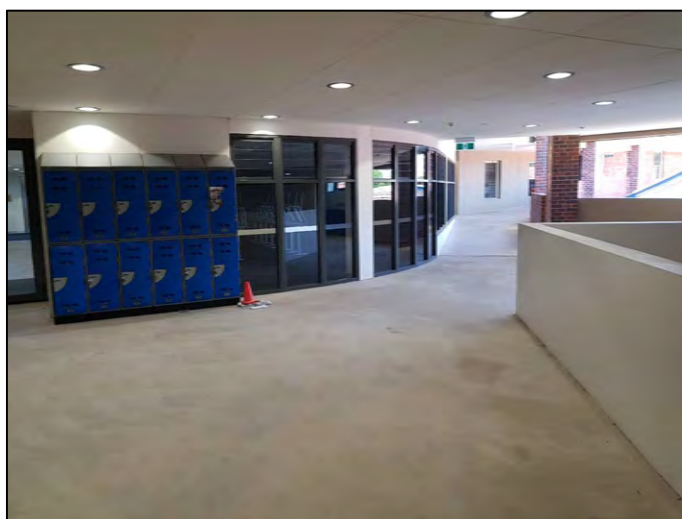

PHOTOGRAPH 'F'

 

"TURNER, HOPE,
SCIENCE" BUILDING
FIRST FLOOR


MEZZANINE OFFICE

(A) DENOTES PHOTO LOCATION AND DIRECTION

F~C DENOTES FLOOR TO CEILING HEIGHT
U/S DENOTES UNDERSIDE

SHEET 1 FOR LEGEND AND NOTES

THIS IS THE PLAN REFERRED TO IN MY LETTER DATED:- <



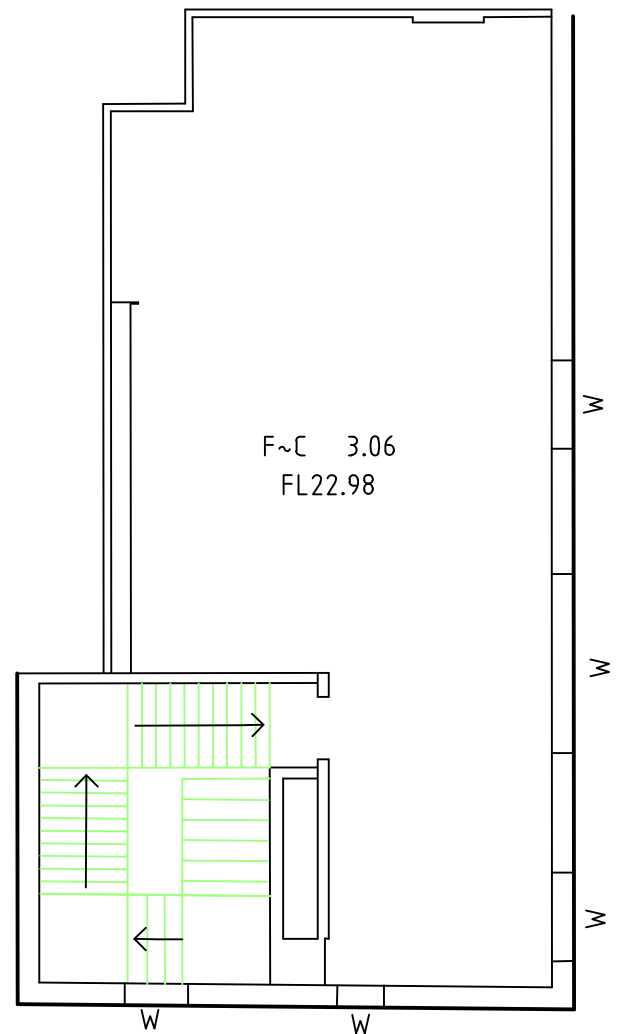
[illegible]

The floor plan for the 20th floor includes the following details:

- Room 101:** F~C 3.34, FL20.17
- Room 102:** F~C 3.35, FL20.16
- Room 103:** F~C 2.50
- Room 106:** Voids and storage area.
- Room 109:** BULKHEAD, RL2.15
- Room 110:** F~C 3.00
- Room 112:** FL20.31
- Room 113:** FL20.31
- Room 114:** F~C 2.89
- Room 115:** Corridor area.
- Room 116:** Corridor area.
- Room 117:** F~C 3.34
- Room 118:** FL20.39
- Room 119:** F~C 4.72, FL19.02
- Room 120:** F~C 2.795, FL19.78
- Room 121:** FL19.78
- Room 122:** F~CBEAM 2.61, FL19.78
- Room 123:** F~C 2.80
- Room 124:** F~C 2.38
- Room 125:** F~C 2.24
- Room 126:** F~C 3.12, FL20.39
- Room 127:** F~C 3.34, FL20.17
- Room 128:** F~C 3.01, FL20.87
- Room 129:** F~C 4.72, FL19.02
- Room 130:** F~C 3.34, FL20.17
- Room 131:** F~C 3.12, FL20.39
- Room 132:** F~C 3.34, FL20.17
- Room 133:** F~C 3.01, FL20.87
- Room 134:** F~C 4.72, FL19.02
- Room 135:** F~C 3.34, FL20.17
- Room 136:** F~C 3.12, FL20.39
- Room 137:** F~C 3.34, FL20.17
- Room 138:** F~C 3.01, FL20.87
- Room 139:** F~C 4.72, FL19.02
- Room 140:** F~C 3.34, FL20.17
- Room 141:** F~C 3.12, FL20.39
- Room 142:** F~C 3.34, FL20.17
- Room 143:** F~C 3.01, FL20.87
- Room 144:** F~C 4.72, FL19.02
- Room 145:** F~C 3.34, FL20.17
- Room 146:** F~C 3.12, FL20.39
- Room 147:** F~C 3.34, FL20.17
- Room 148:** F~C 3.01, FL20.87
- Room 149:** F~C 4.72, FL19.02
- Room 150:** F~C 3.34, FL20.17
- Room 151:** F~C 3.12, FL20.39
- Room 152:** F~C 3.34, FL20.17
- Room 153:** F~C 3.01, FL20.87
- Room 154:** F~C 4.72, FL19.02
- Room 155:** F~C 3.34, FL20.17
- Room 156:** F~C 3.12, FL20.39
- Room 157:** F~C 3.34, FL20.17
- Room 236:** F~C 3.12, FL20.39
- Room 237:** F~C 3.34, FL20.17
- Room 238:** F~C 3.01, FL20.87

A scale bar for the map, showing distances from 0 to 10 units. The scale is labeled 1:100.

THIS IS THE PLAN REFERRED TO IN MY LETTER DATED: -	DATE OF SURVEY: 27-02-2013		SEE SHEET 1 FOR AMENDMENT SCHEDULE	ORIGINAL PLAN SIZE: A1 1:100
	DATUM: AHD		CLIENT: MERIDEN ANGLICAN SCHOOL FOR GIRLS	PROJECT NO: -
Registered Surveyor NSW	SITE AREA: N/A	Registered Surveyors NSW www.ltsl.com.au Suite 1, Level 1 810 Pacific Highway Gordon NSW 2072	PLAN OF DETAIL AND LEVELS OF PART OF "MERIDEN ANGLICAN SCHOOL", No. 10-28 REDMYRE ROAD, STRATHFIELD BEING LOT101 IN DP862040 LGA: STRATHFIELD	JOB REFERENCE: 35598DT SHEET OF 16 SHEETS 15

 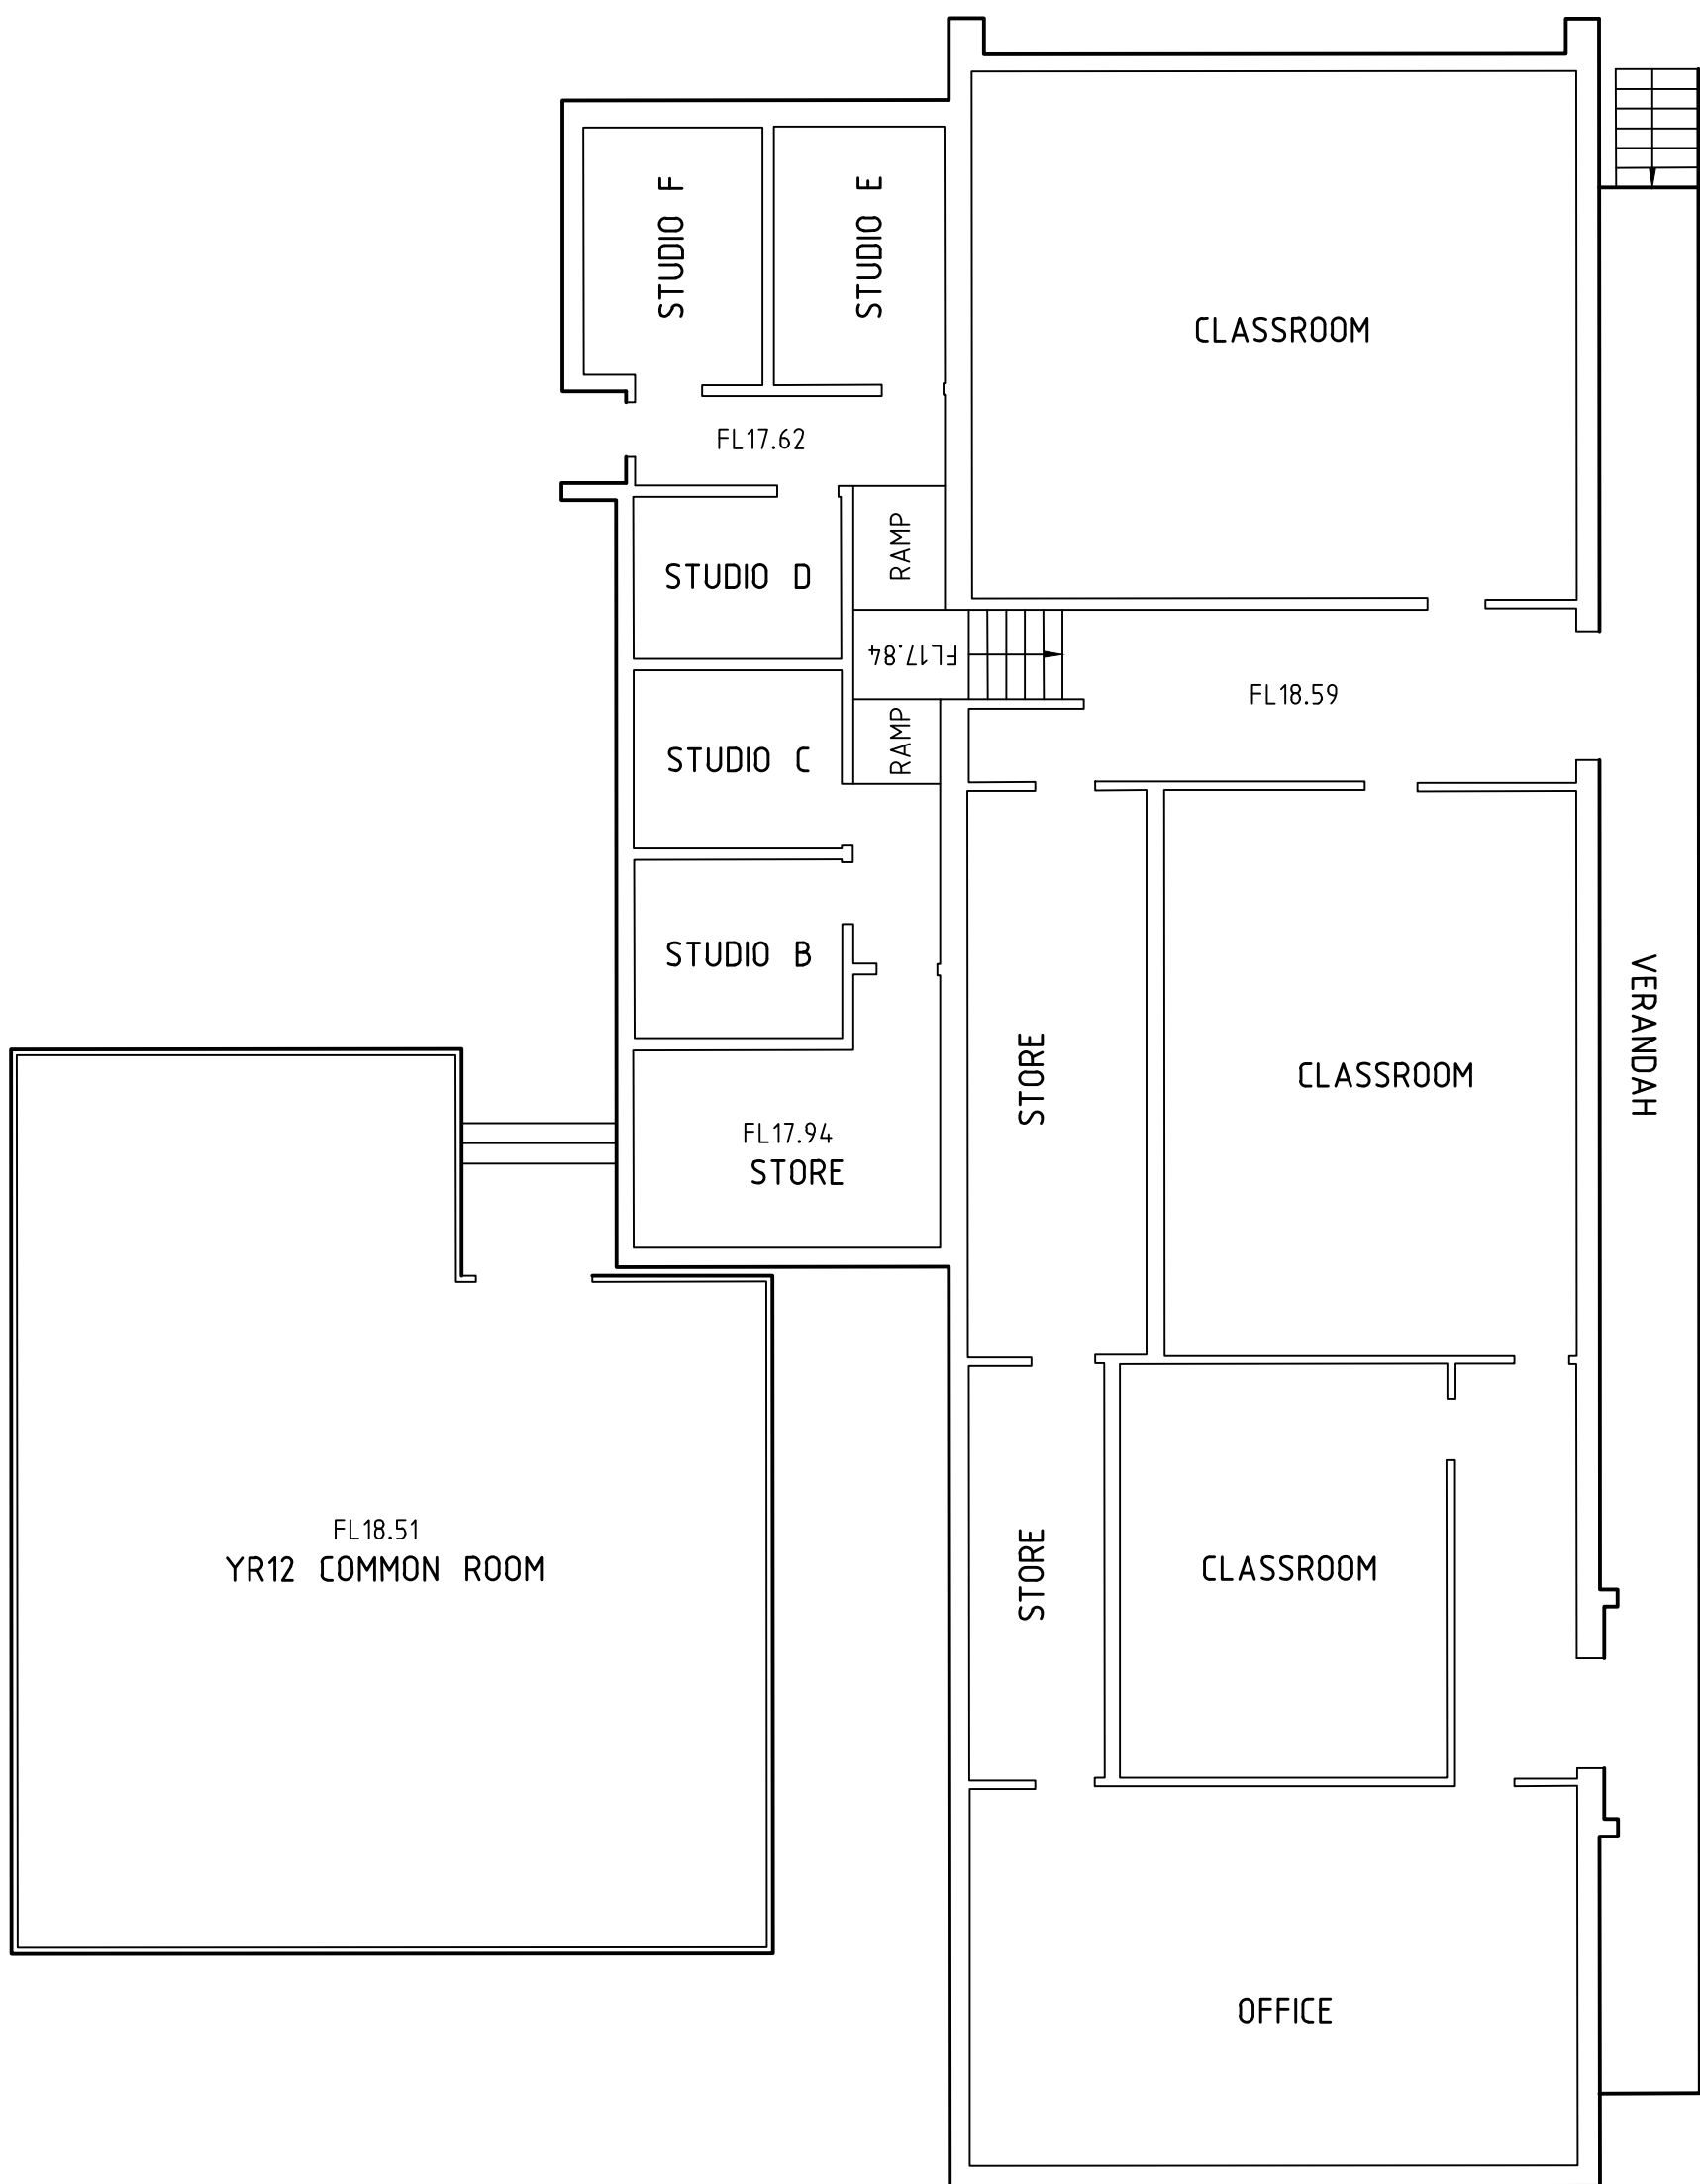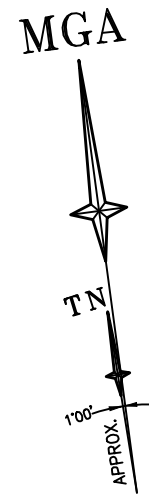

F~C DENOTES FLOOR TO CEILING HEIGHT
U/S DENOTES UNDERSIDE

SHEET 1 FOR LEGEND AND NOTES

THIS IS THE PLAN REFERRED TO IN MY LETTER DATED: -		DATE OF SURVEY: 27-02-2013	 Registered Surveyors NSW www.lts.com.au Suite 1, Level 1 810 Pacific Highway Gordon NSW 2072	SEE SHEET 1 FOR AMENDMENT SCHEDULE	
DATUM: AHD		SITE AREA: N/A		CLIENT: MERIDEN ANGLICAN SCHOOL FOR GIRLS	ORIGINAL PLAN SIZE: A1 1:100
Registered Surveyor NSW				PLAN OF DETAIL AND LEVELS OF PART OF "MERIDEN ANGLICAN SCHOOL", No.10-28 REDMYRE ROAD, STRATHFIELD BEING LOT101 IN DP862040	PROJECT No: -
				LGA: STRATHFIELD	JOB REFERENCE: 35598DT
					SHEET OF 16 SHEETS 16